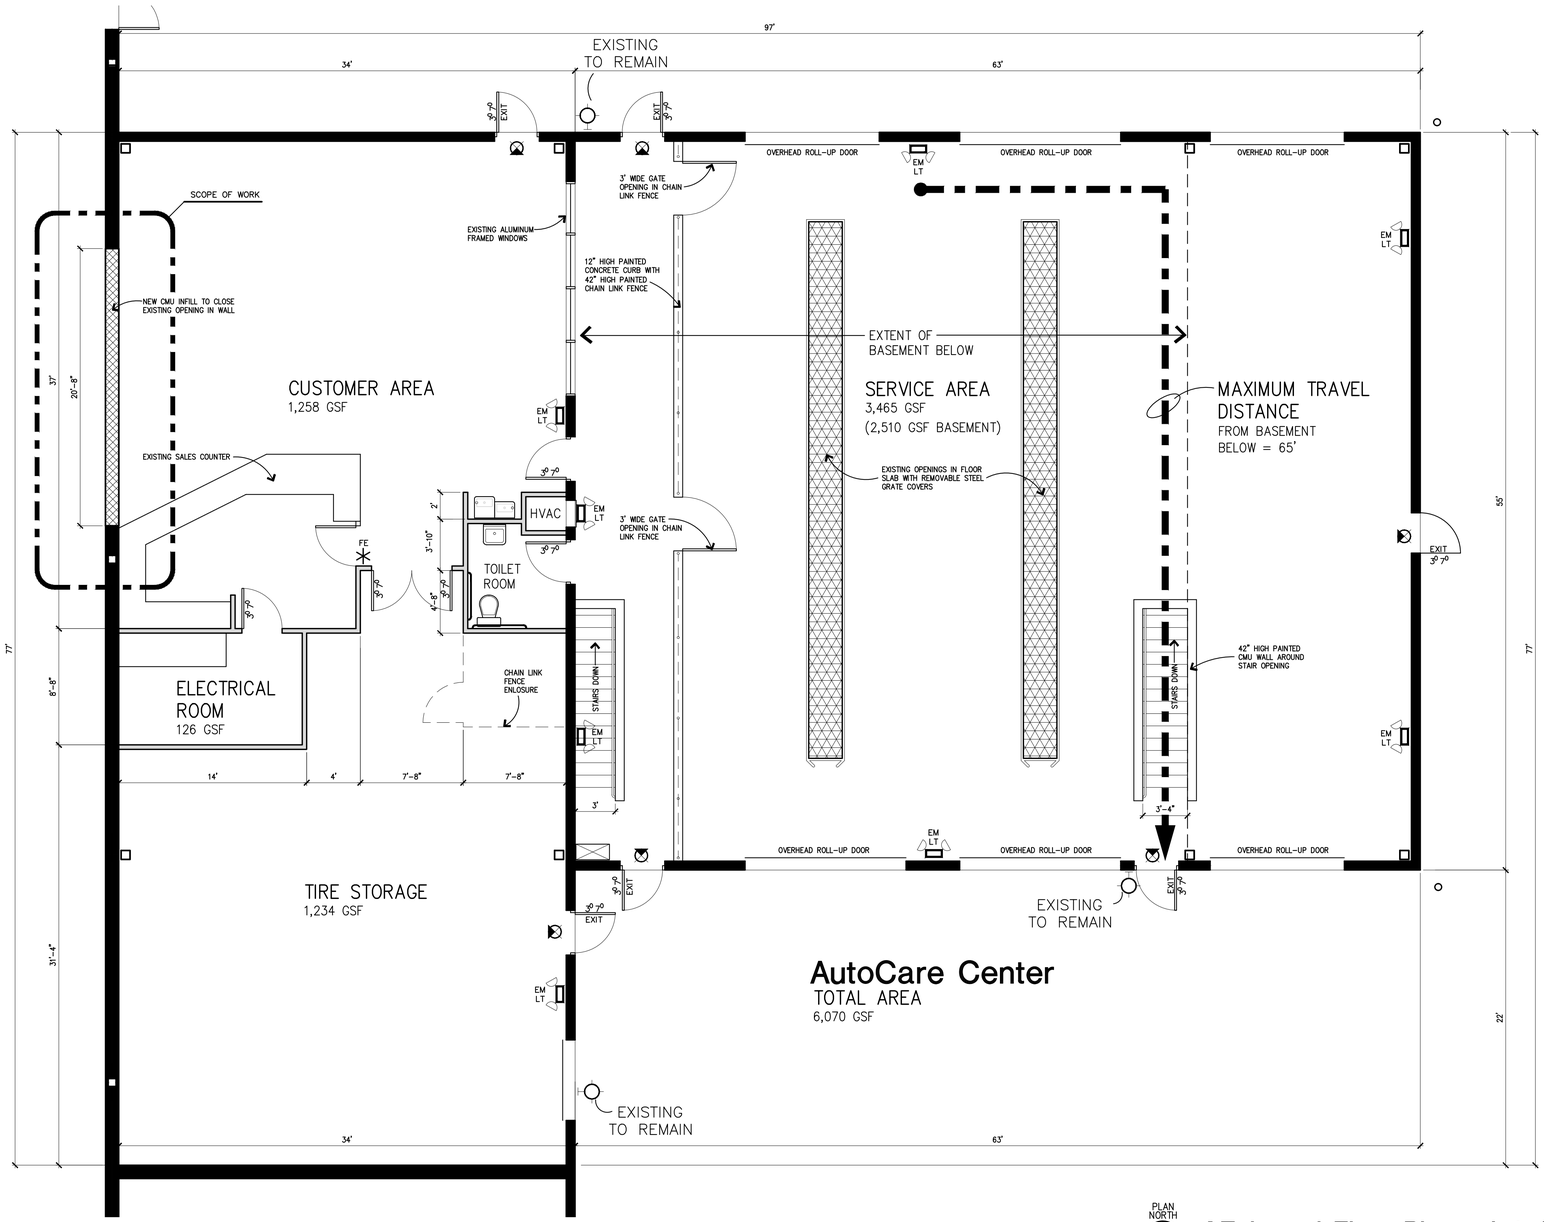

PLAN NORTH

1 Enlarged Floor Plan - AutoCare Center
Existing Conditions
3/16"=1'-0"

ISSUED / REVISED

04-28-2017	ISSUED FOR PRICING
06-23-2017	PERMIT REVISION
08-02-2017	PERMIT REVISION
09-26-2017	AUTOCARE CENTER

Plan Legend

- EXISTING TO REMAIN / NEW INFILL TO MATCH EXISTING — 8" CMU WALL, REFER TO STRUCTURAL FOR DETAILS AT NEW OPENINGS AND NEW INFILL
- INTERIOR DRYWALL PARTITION EXISTING
- FE — FIRE EXTINGUISHER, WALL MOUNTED UNLESS NOTED OTHERWISE
- EXIT SIGN. EXISTING UNLESS NOTED OTHERWISE
- EM LT — EMERGENCY EGRESS LIGHT WITH 90 MIN. MINIMUM BATTERY. EXISTING UNLESS NOTED OTHERWISE
- EXIT 3'-0" — EGRESS DOOR 3'-0"W X 7'-0"H PAINTED HOLLOW METAL DOOR AND FRAME WITH EMERGENCY PANIC BAR LATCH RELEASE HARDWARE. EXISTING UNLESS NOTED OTHERWISE.

MegaCenter Willowbrook Conversion
7075 F.M. 1960
Houston, Texas 77069

REGISTERED ARCHITECT — CLARK R. EDGECOMB III — 38196 — STATE OF TEXAS
09-27-2017

AR·CHI·TEC·TURE
Edgecomb & Associates, Inc.
3701 Kirby Suite 800 Houston, Texas 77098 (713) 523-2289

Project No. 12105
Drawn WMW
Checked CRE

ENLARGED FLOOR PLAN - AUTOCARE CENTER

AC1

Copyright 2017 Edgecomb & Associates, Inc.