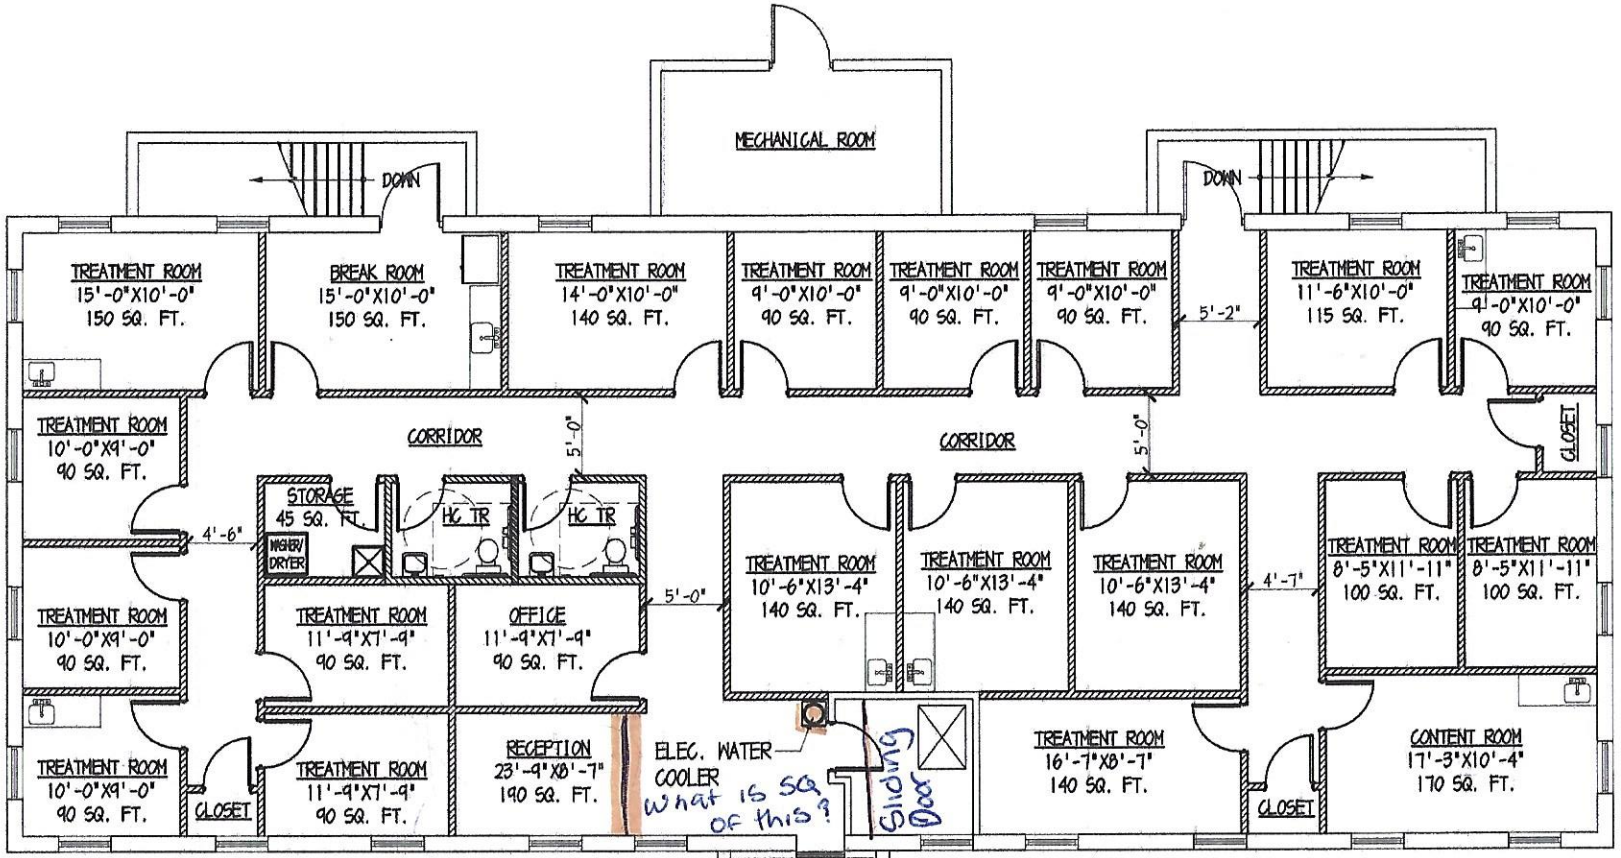

SECOND FLOOR PLAN

SCALE: 1/4"=1'-0"

NORTH

DESIGN NOTE: SK-101 IS BASED ON PROGRAM PROVIDED IN EMAIL REQUEST DATED MARCH 15, 2023. SK-101 SQ. FOOTAGE ARE (ROUNDED) NET SQUARE FOOTAGE AND INCLUDES USABLE SPACE.

REQUESTED	PROPOSED
24 TREATMENT ROOM @ 100 SF	12 TREATMENT ROOM @ 90+/- SF
6 TREATMENT ROOM @ 150 SF	6 TREATMENT ROOM @ 140+/- SF
2 CONTENT ROOMS @ 150 SF	1 CONTENT ROOMS @ 140+/- SF
1 BREAK ROOM @ 150 SF	1 BREAK ROOM @ 150+/- SF
1 OFFICE @ 100 SF	1 OFFICE @ 90 SF
1 STORAGE ROOM @ 25 SF	1 STORAGE 45 SF + 3 CLOSETS
3 TOILET ROOMS	2 TOILET ROOMS (2 REQUIRED)

- Can we move cooler back to the breakroom?
- Can we put the treatment room back near recepton
- ~~Sliding glass doors or normal~~ glass doors on Rooms
- key fob access or password access
- Sliding door on elevator room to make room Smaller
- Half with sinks Half with plumbing for sink

31 MARCH 2023 - REV 1
27 MARCH 2023

PROPOSED PLAN FOR:

BEAUTY SUITES

2001 NY-17M (SOUTH ST.)
GOSHEN, NEW YORK

PROPOSED FLOOR PLAN

DRAWING NUMBER SK-101

BLOW GARRETT GROUP
ARCHITECTS AND PLANNERS, P.C.
161 MAIN ST. • RIDGEFIELD PARK, NJ 07660
(201) 807-0407 • FAX (201) 807-0513
DAVID N. BLOW NJ # 5597 NY 32097
ANTHONY GARRETT NJ # 16095 NY 22574