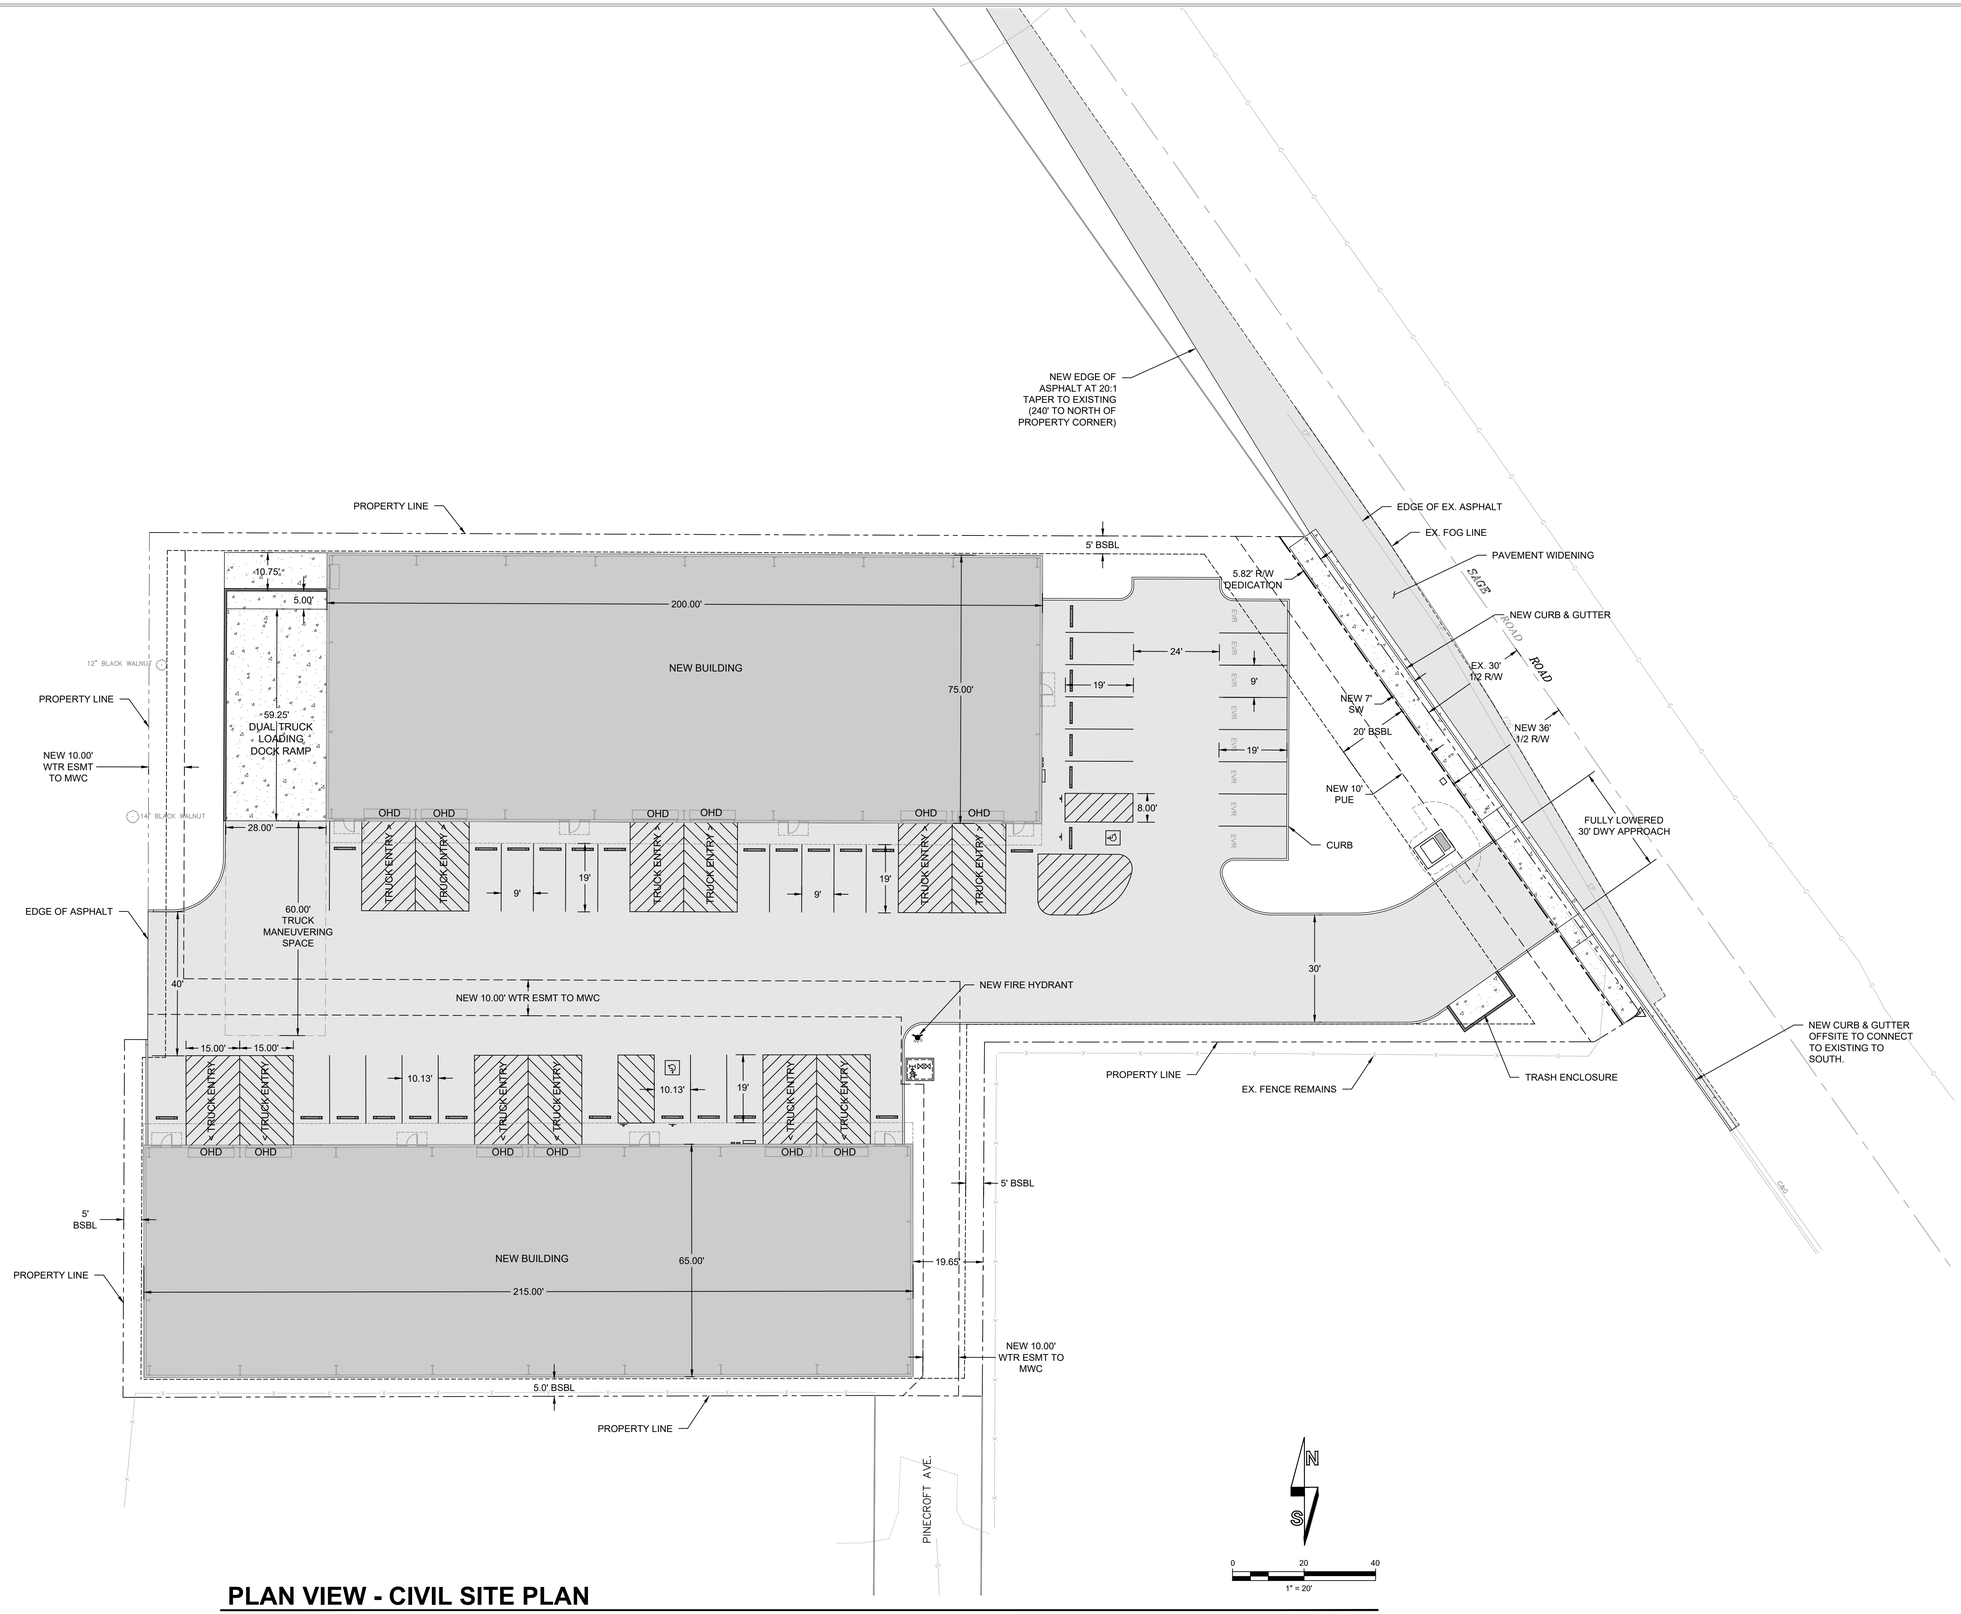

PLAN VIEW - CIVIL SITE PLAN

SCALE: 1" = 20' - 0" (24x36)

POWELL engineering + consulting

100 E. Main St., Suite O
Medford, OR 97501

541.613.0723 phone

www.powellengineeringconsulting.com

REGISTERED PROFESSIONAL ENGINEER
56425PE
OREGON
JAN. 13, 2004
TODD D. POWELL
EXPIRES: 12/31/24

VERIFY SCALES
ORIGINAL DRAWING
BAR IS ONE INCH
IF NOT ONE INCH ON THIS SHEET, ADJUST SCALES ACCORDINGLY

SAGE INDUSTRIAL PARK

NEW BUILDINGS

MAP 37-2W-24CA, TAX LOT'S 900,1100,2500 & 2700
SAGE & PINEHURST, MEDFORD, OR 97501

NO.	REVISION DESCRIPTION	DATE

DRAWN BY:	TDP
DESIGNED BY:	TDP
CHECKED BY:	TDP
ISSUE DATE:	01/09/24
CHECK SET	
JOB NO. 23-042	CIVIL SITE PLAN C3.0

Drawing Name: S:\PEC Shared - Documents\All Staff\Projects\Current Projects\RH SIP\Drawings\CADD\RH SIP C1-C5.dwg Last Save: January 9, 2024 3:54 PM Plot Date: January 9, 2024 4:48 PM By: Todd

COPYRIGHT © 2023 Powell Engineering and Consulting, LLC. This document, and the ideas and designs incorporated herein, as an instrument of professional service, shall remain the property of Powell Engineering and Consulting, and is not to be reproduced, published, or used in whole or in part, for any other project or purpose without the express written authorization of Powell Engineering and Consulting, LLC.