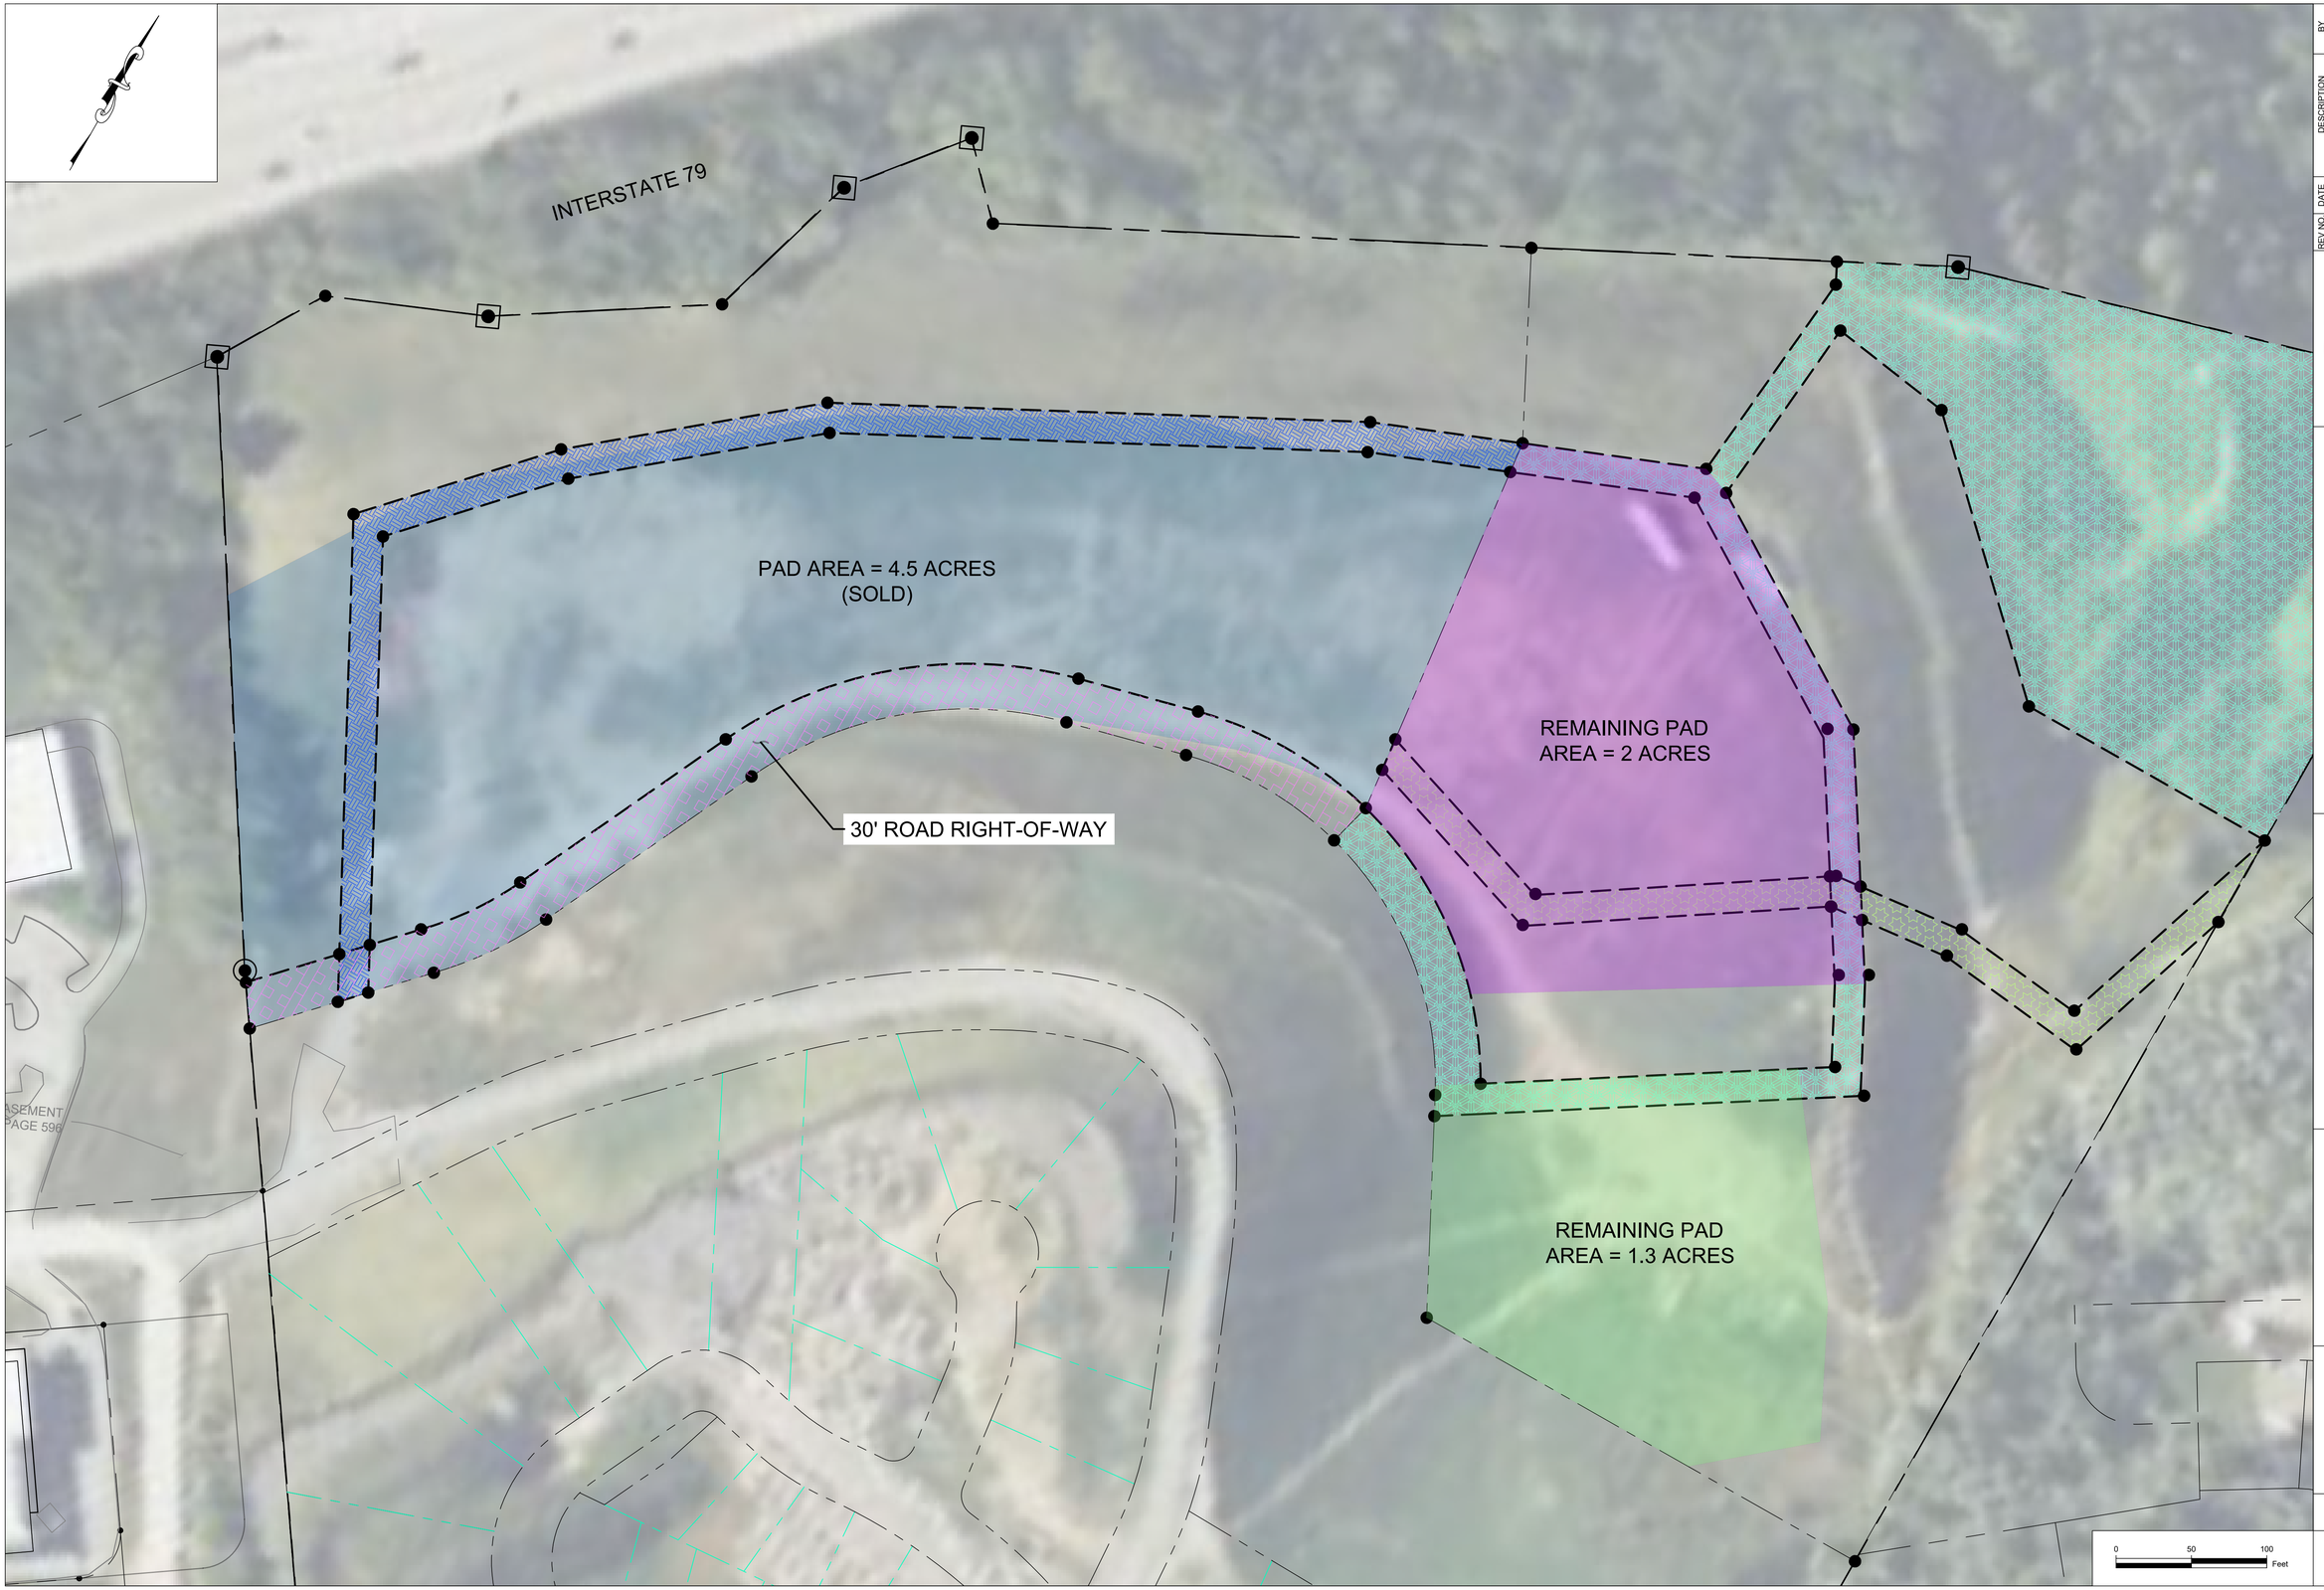

REV NO	DATE	DESCRIPTION	BY

CHEAT ROAD ENGINEERING, INC.
5011 MID ATLANTIC DRIVE
MORGANTOWN, WV 26508
PHONE: (304) 212-5480

FIVE MILE COMMERCIAL
WHITE HALL, WV

PROJECT NO:15-149
DRAWING FILE:
15-149_COMMERCIAL LAYOUT.DWG

DRAWN BY:	CHECKED BY:	SCALE:	DATE:
S. COPEN		1" = 50'	SEPTEMBER 27, 2023

SITE LAYOUT

SHEET NUMBER:
C-01