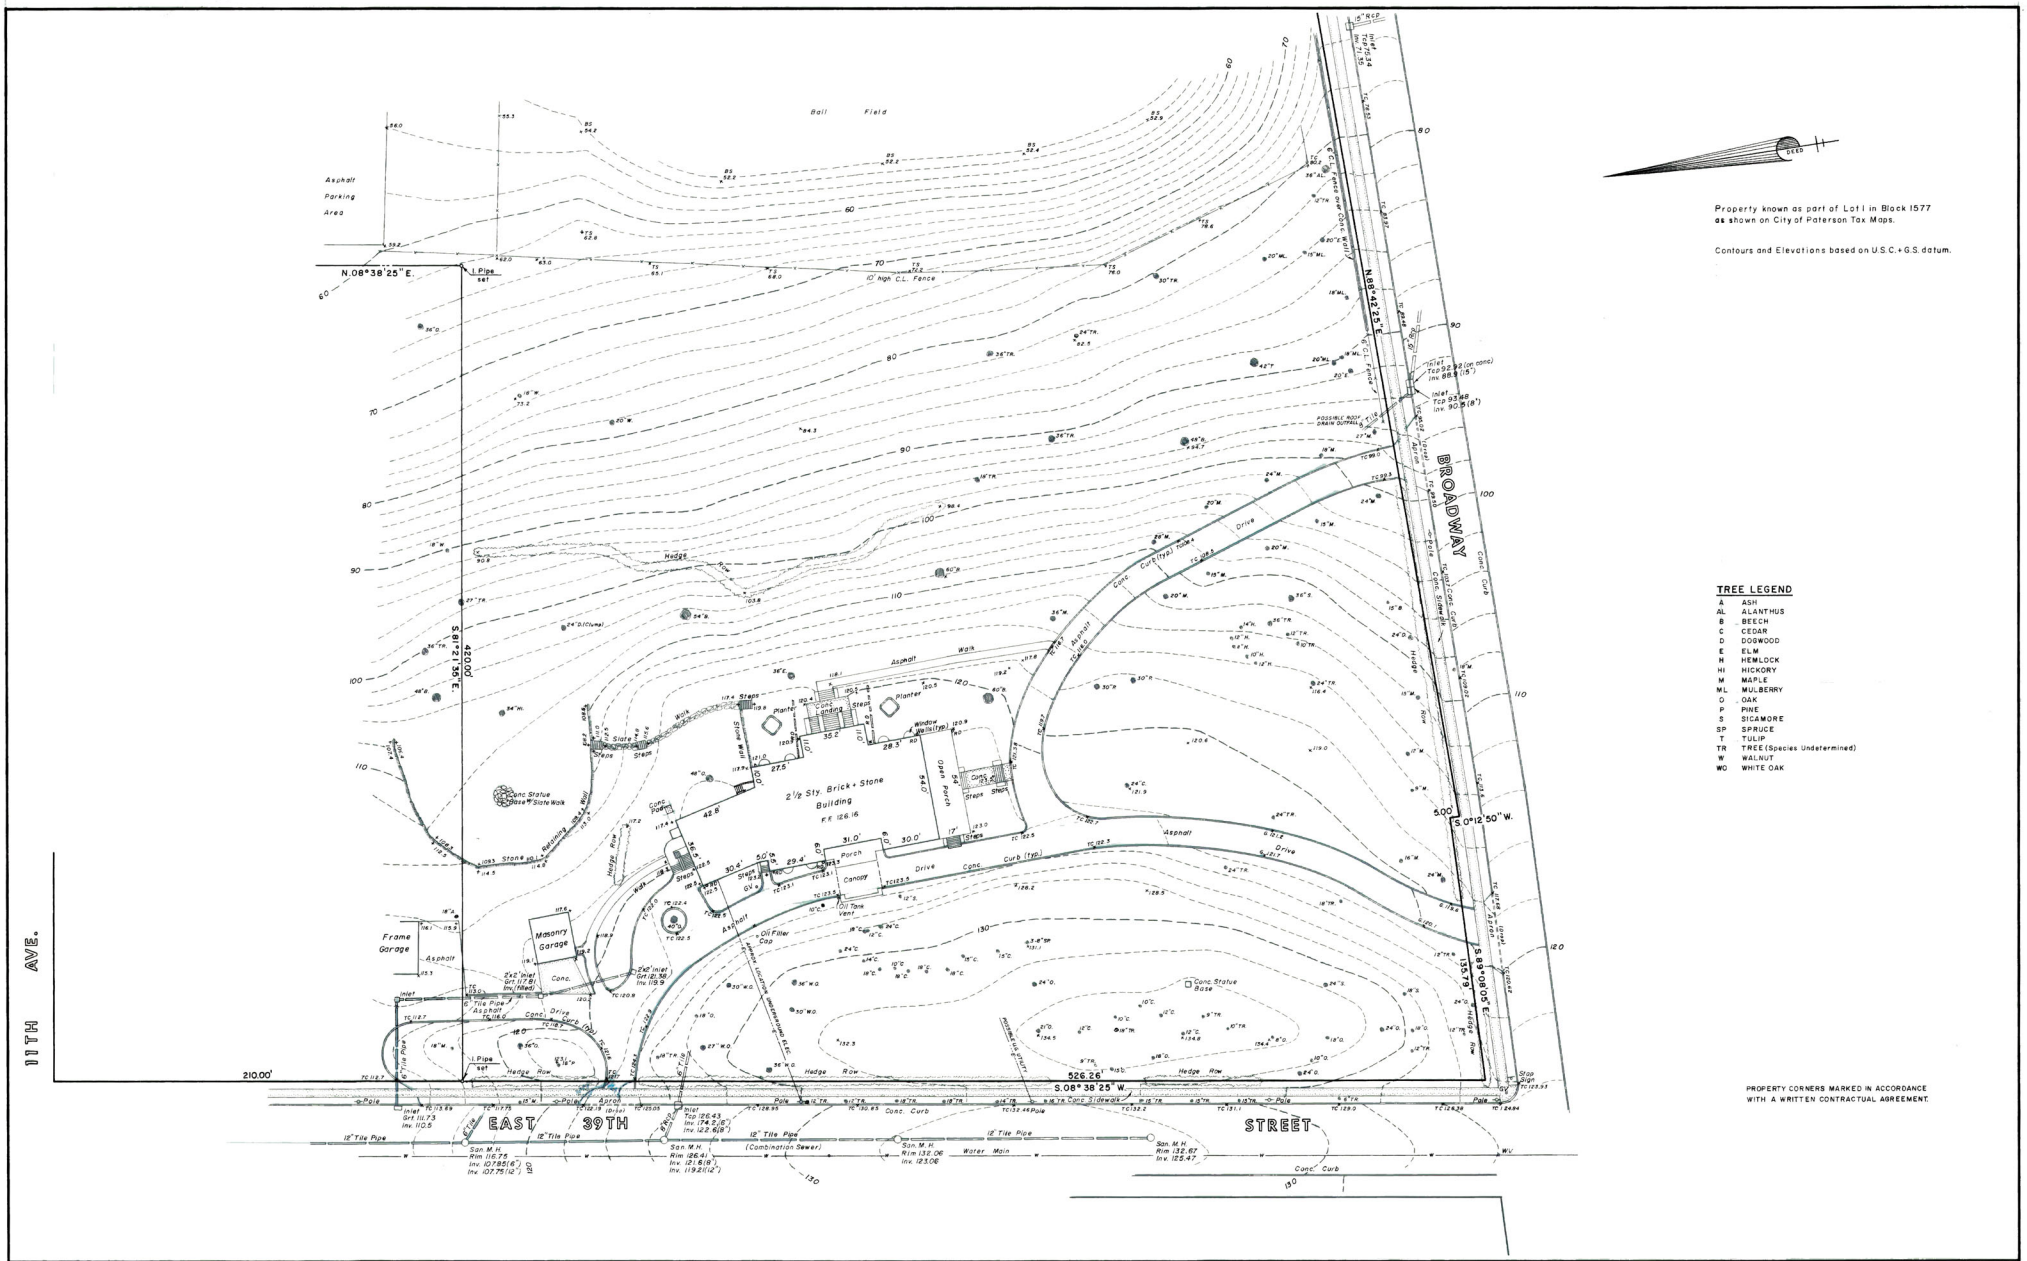
Ball Field
Asphalt Parking Area
N.08°38'25"E.
I. Pipe set
10' high C.L. Fence
S.81°21'35"E.
420.00'
Hedge Row
Conc. Statue Base
Slate Walk
Stone Wall
Frame Garage
Masonry Garage
Asphalt
Conc.
Drive
Conc. Curb
2½ Sty. Brick + Stone Building
F.E. 126.16
Porch
Canopy
Oil Tank Vent
Oil Filler Cap
Planter
Steps
Landing
Window Well (Typ)
Walk
Conc. Statue Base
Hedge Row
210.00'
S.08°38'25"W.
526.26'
N.88°42'25"E.
S.0°12'50"W.
S.89°08'05"E.
BROADWAY
11TH AVE.
EAST 39TH STREET
12" Tile Pipe
San. M.H. Rim 116.75 Inv. (0) 78.5(6") Inv. (0) 77.75(12")
San. M.H. Rim 126.41 Inv. 121.6(8") Inv. 119.21(12")
San. M.H. Rim 132.06 Inv. 123.06
San. M.H. Rim 132.67 Inv. 125.47
(Combination Sewer)
Water Main
Conc. Curb
Conc. Sidewalk
Stop Sign
Pole
Inlet Grt. 113.89 Inv. 110.5
Inlet Top 126.43 Inv. 124.2(8") Inv. 122.6(8")
Inlet Grt. 113.73 Inv. 110.8
Inlet Top 92.92 (on cone) Inv. 88.5(15")
Inlet Top 93.68 Inv. 90.5(18")
Possible Roof Drain Outfall
Asphalt Apron
Conc. Curb (Typ)
Asphalt Drive
Conc. Curb (Typ)
Conc. Sidewalk
Conc. Sewer
Hedge Row
Conc. Curb
Conc. Sewer
Conc. Curb
Asphalt Apron
Hedge Row
Conc. Curb
Hedge Row
Hedge Row
Hedge Row