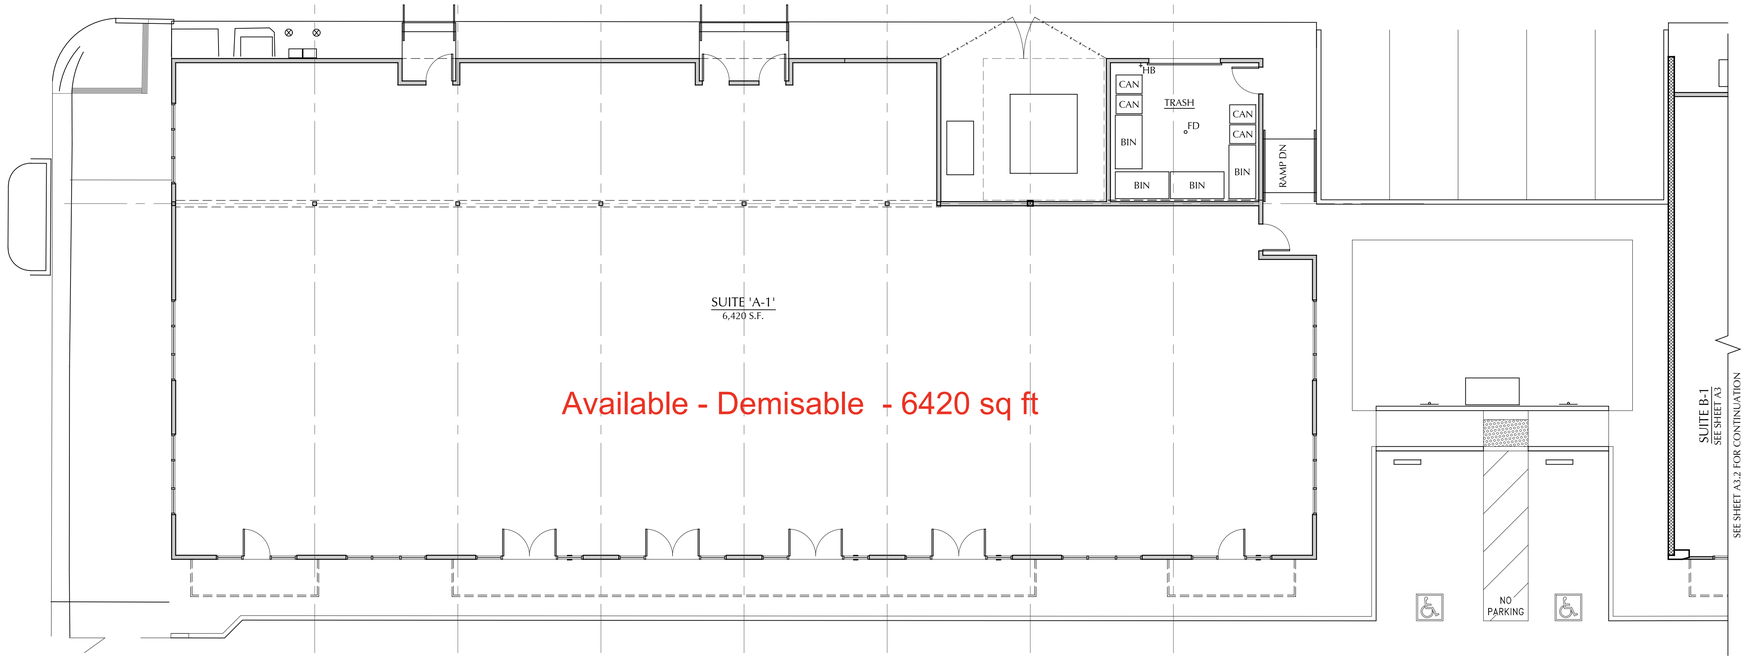

1 FLOOR PLAN - WEST [BUILDING A]

SCALE: 1/8" = 1'-0"

2 FLOOR PLAN - EAST [BUILDINGS B + C]

SCALE: 1/8" = 1'-0"

NORTH

WILLIAM C. KEMPF
ARCHITECT
105 Locust Street, Suite B
Santa Cruz, CA 95060
831 459-0951
www.wckempf.com

COLD SHELL & SITE IMPROVEMENTS TO THE

LINDA VISTA SHOPPING CENTER

2320, 2334, 2404 MISSION STREET, SANTA CRUZ, CALIFORNIA

FLOOR PLANS

DRAWING DATE:
NOVEMBER 29, 2021

A.P.N.:
002-216-01, 05, 06

CLIENT NAME:
SHERMAN & BOONE

PROJECT NAME:
LINDA VISTA CENTER

REVISIONS

No.	DESCRIPTION	DATE
1	PLAN CHECK	9/23/22
2	PLAN CHECK 2	12/2/22
3	BLDG 'A' - C.O.	6/20/23

STAMP

LICENSED ARCHITECT
WILLIAM C. KEMPF
No. 25962
SEPTEMBER 30, 2023
RENEWAL
STATE OF CALIFORNIA

DISCLAIMER

THE DATA SET FORTH ON THIS SHEET IS THE PROPERTY OF WILLIAM C. KEMPF, ARCHITECT. IT IS AN INSTRUMENT OF SERVICE AND MAY NOT BE ALTERED, REPRODUCED, OR USED WITHOUT THE CONSENT OF THE ARCHITECT. THE PROPER ELECTRONIC TRANSFER OF DATA SHALL BE THE USER'S RESPONSIBILITY WITHOUT LIABILITY TO THE ARCHITECT. UNAUTHORIZED USE IS PROHIBITED.

SHEET

A3.1