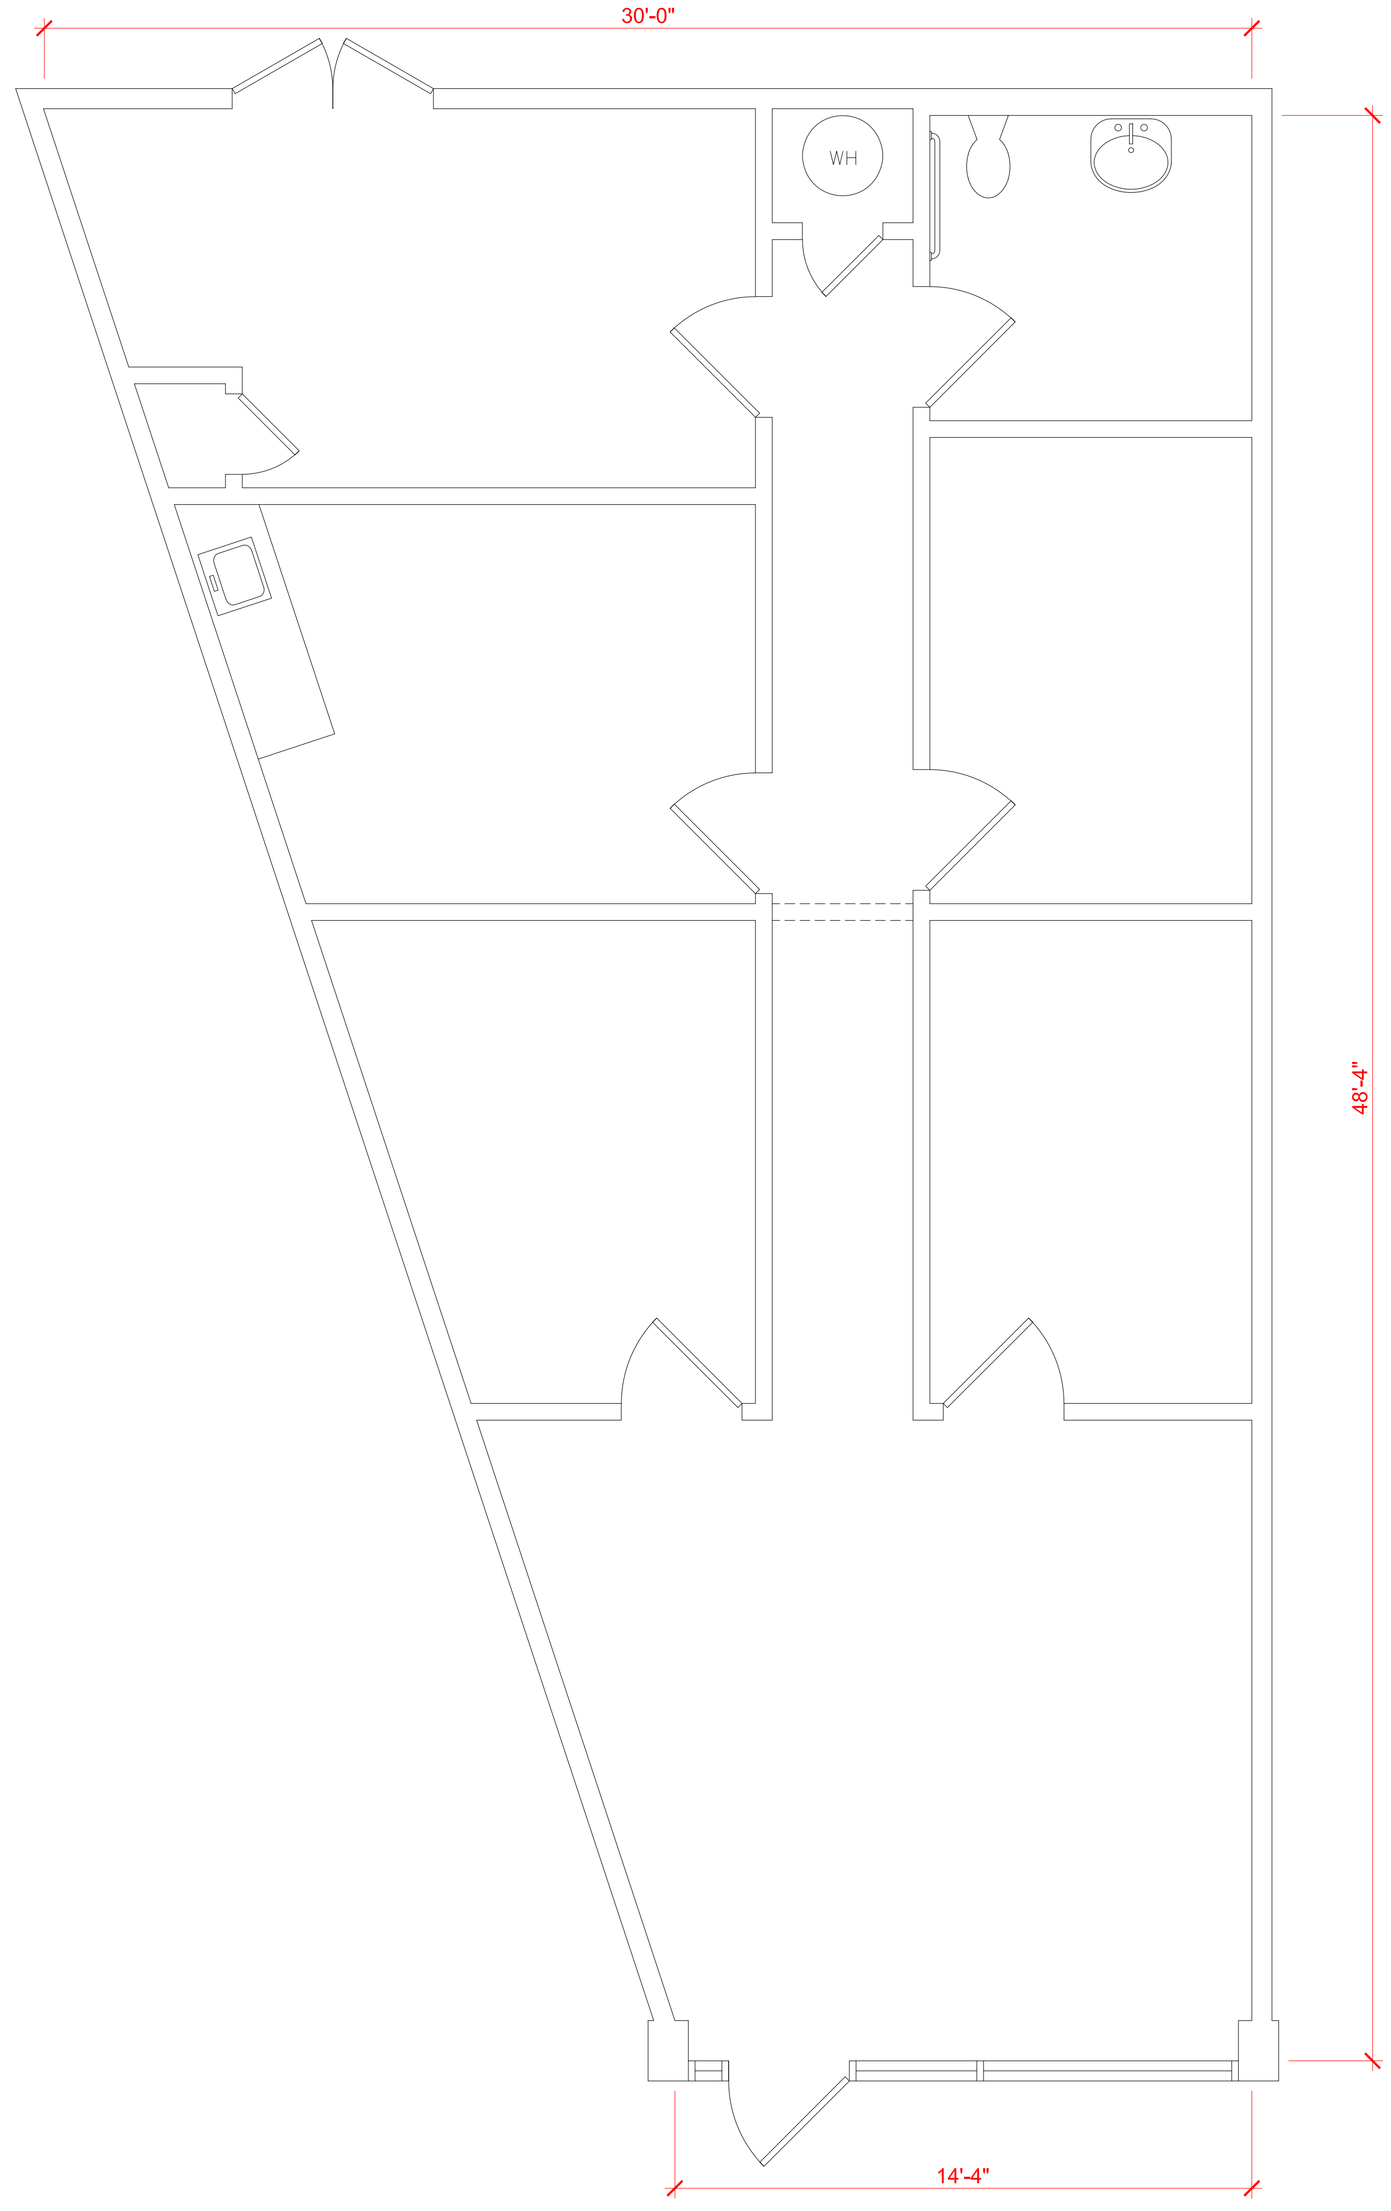

1 / A1.1 EXISTING PLAN
3/8"=1'

RAYBURN
CONSTRUCTORS, LLC
DEVELOPMENT + DESIGN + CONSTRUCT
ONE O'CONNOR PLAZA
101 W. GOODWIN AVE. STE 1103
VICTORIA, TX 77901
(361)894-3326

DRAWING DATES
7/19/21- EXISTING PLAN

PLAN NORTH
TRUE NORTH

SEAL

TENANT SPACE
5311 N. NAVARRO ST. UNIT A
VICTORIA, TX 77904

DRAWN BY: JB
CHECKED BY: DR
REV. DATE: 7.19.21 @ 12:20 P

EXISTING PLAN

A1.1