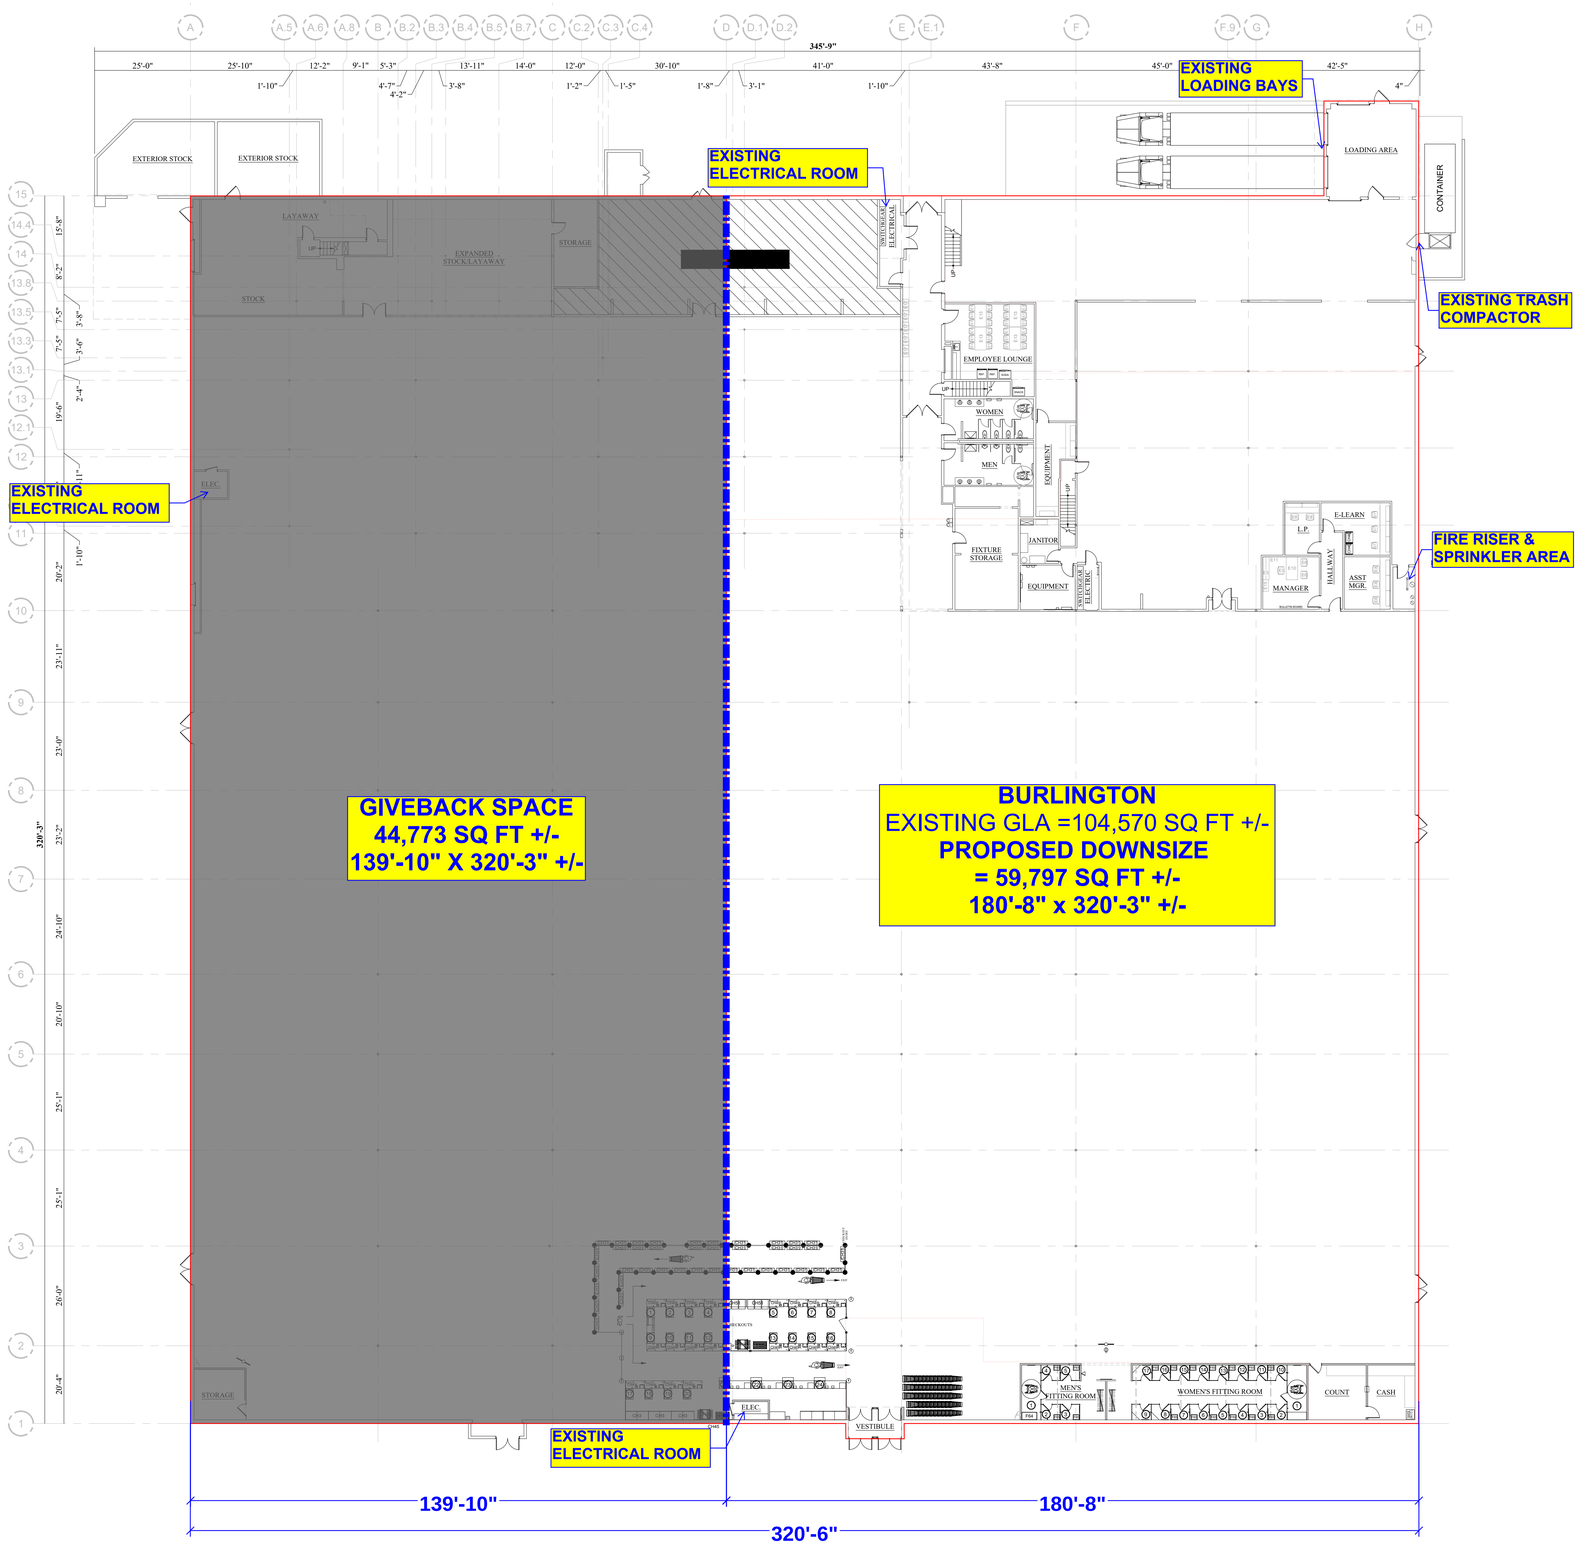

PROPOSED DOWNSIZE PLAN

STORE NO:
213

Burlington
STORE PLANNING & DESIGN
1830 Route 130 North - Burlington, NJ 08016
Phone: 609-387-7800
Email: Store.planning@Burlington.com

LAS VEGAS, NV
5959 WEST SAHARA AVENUE
LAS VEGAS, NV 99102

- REVISION	
MERD - FIXTURE CHANGE	DATE

ISSUED	DATE

DRAWING TITLE:
FIXTURE PLAN

DRAWN BY:	BURL.
CHECKED BY:	BURL.
SCALE :	AS NOTED
DATE :	02/25/2025

SHEET NO:
SK3