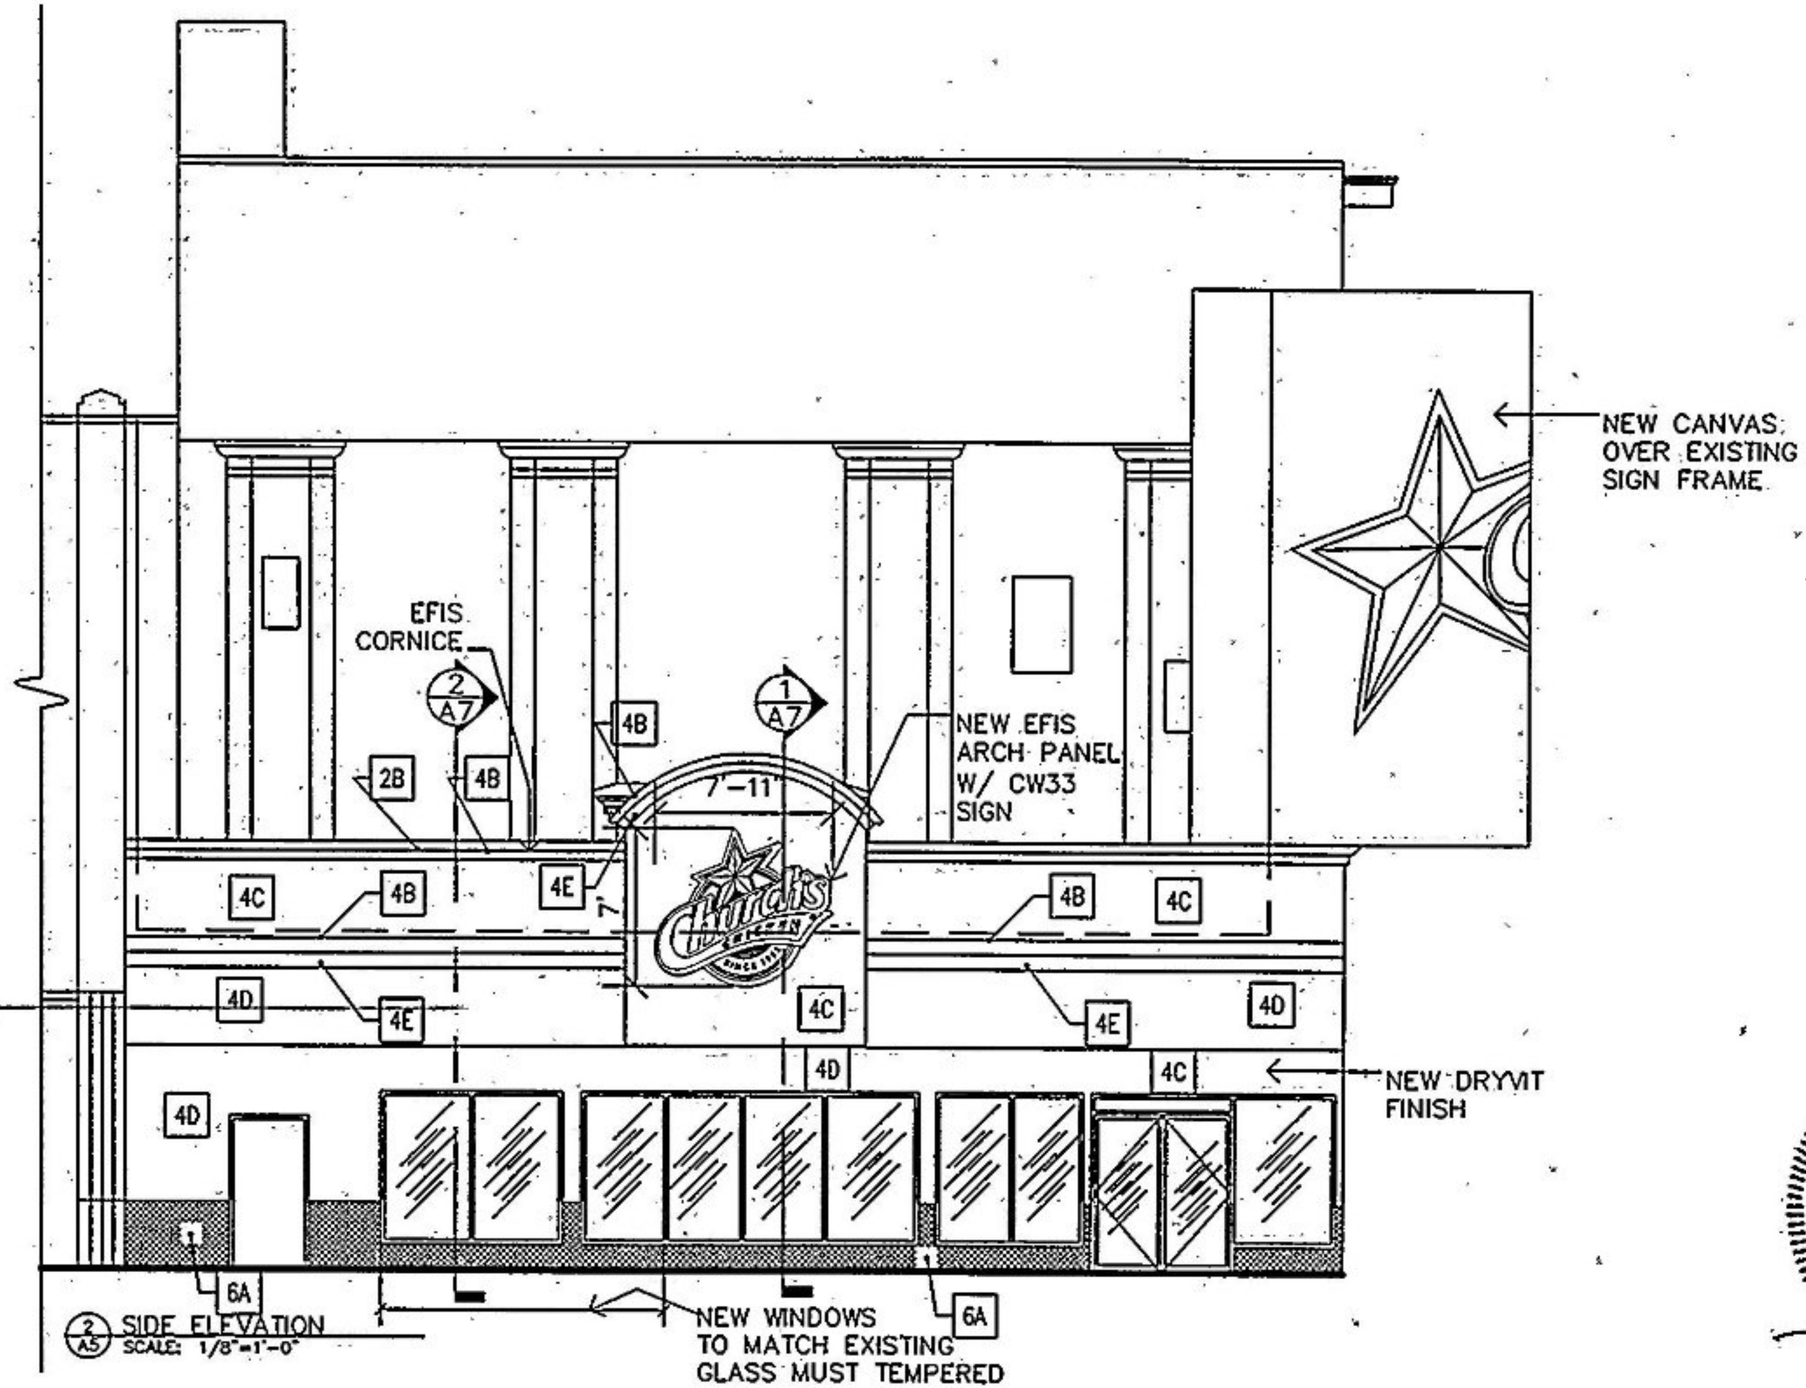

2 A5 SIDE ELEVATION
SCALE: 1/8"=1'-0"

REGISTERED ARCHITECT
PENNSYLVANIA
RAYMOND F. ROLA

A-5

A	110000	permit set
	050000	permit set

raymond f. rola, aia
• architecture
• planning
• interior design
1518 walnut street, phila., pa. 19102
P:(215) 546-3155 F:(215)546-3000

PROPOSED ALTERATIONS TO
3654 N. BROAD STREET
PHILADELPHIA, PA