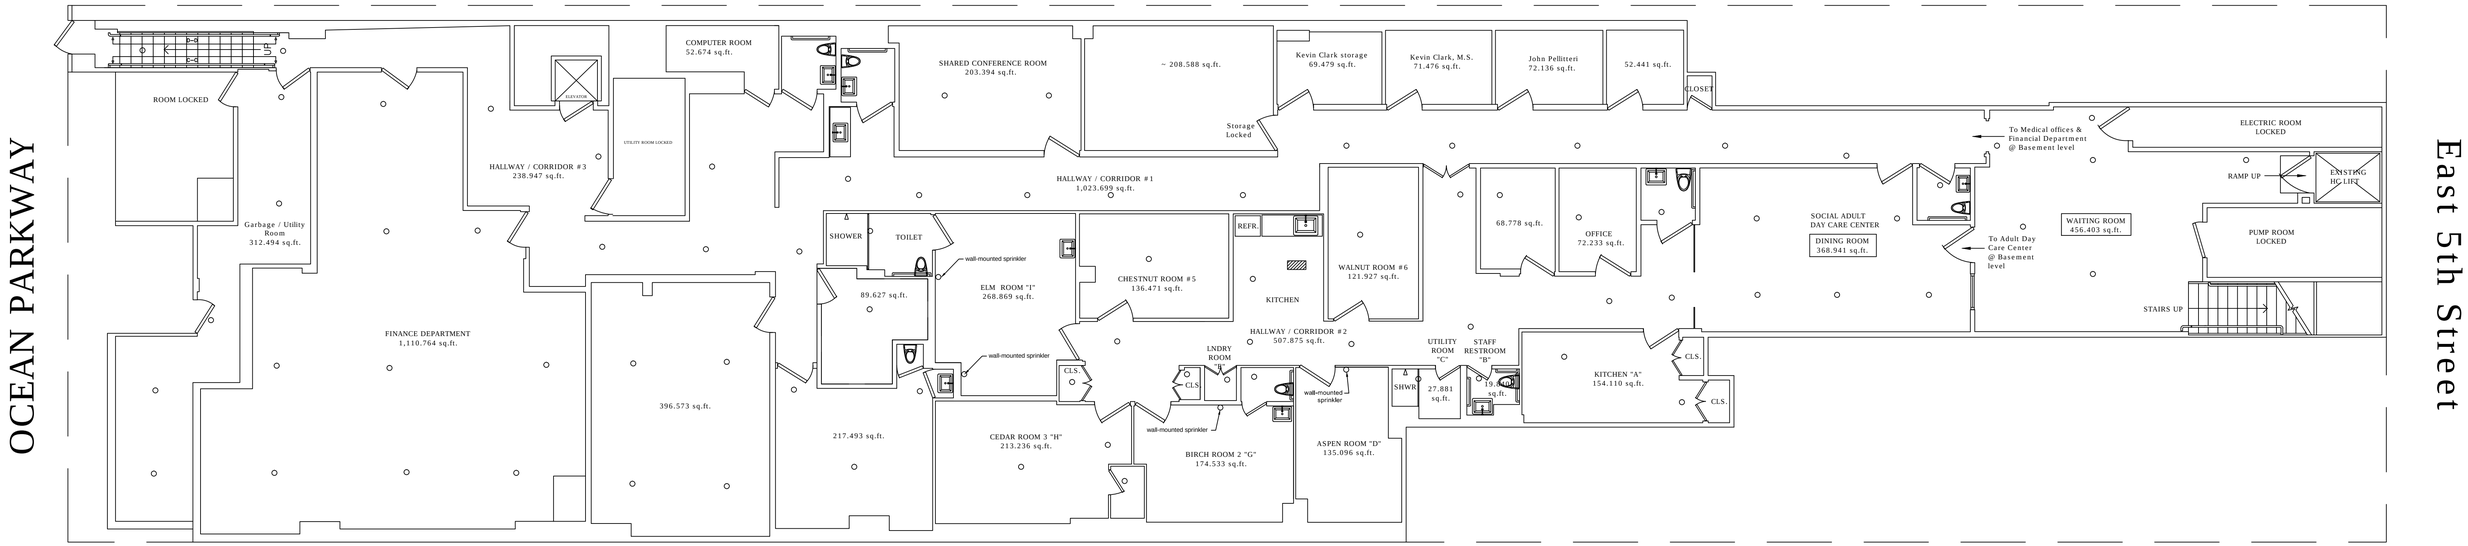

EXISTING SPRINKLER HEADS

CELLAR FLOOR PLAN

TOTAL SQ.FT. WITHOUT WALLS :6,636.843 SQ.FT.
TOTAL SQ. FT. WITH WALLS : 8,261.752 SQ.FT.

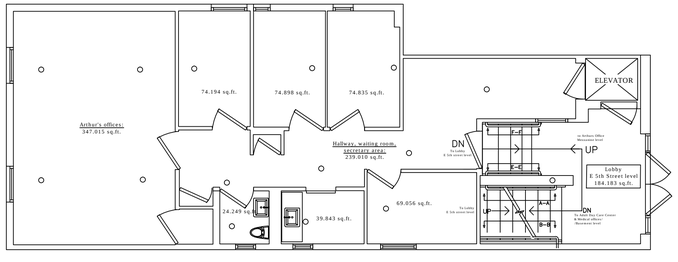

MEZZANINE FLOOR PLAN
ARTHUR'S OFFICES

TOTAL SQ.FT. WITHOUT WALLS : 1,127.283 SQ.FT.
TOTAL SQ.FT. WITH WALLS : 1,286.754 SQ.FT.

Project: 251 East 5th Str. Brooklyn, NY		Drawing title: Cellar & Mezzanine Floor Plans
SCALE N.T.S.	DATE: 5.15.2014	Drawn By: Alexander Shargorodsky