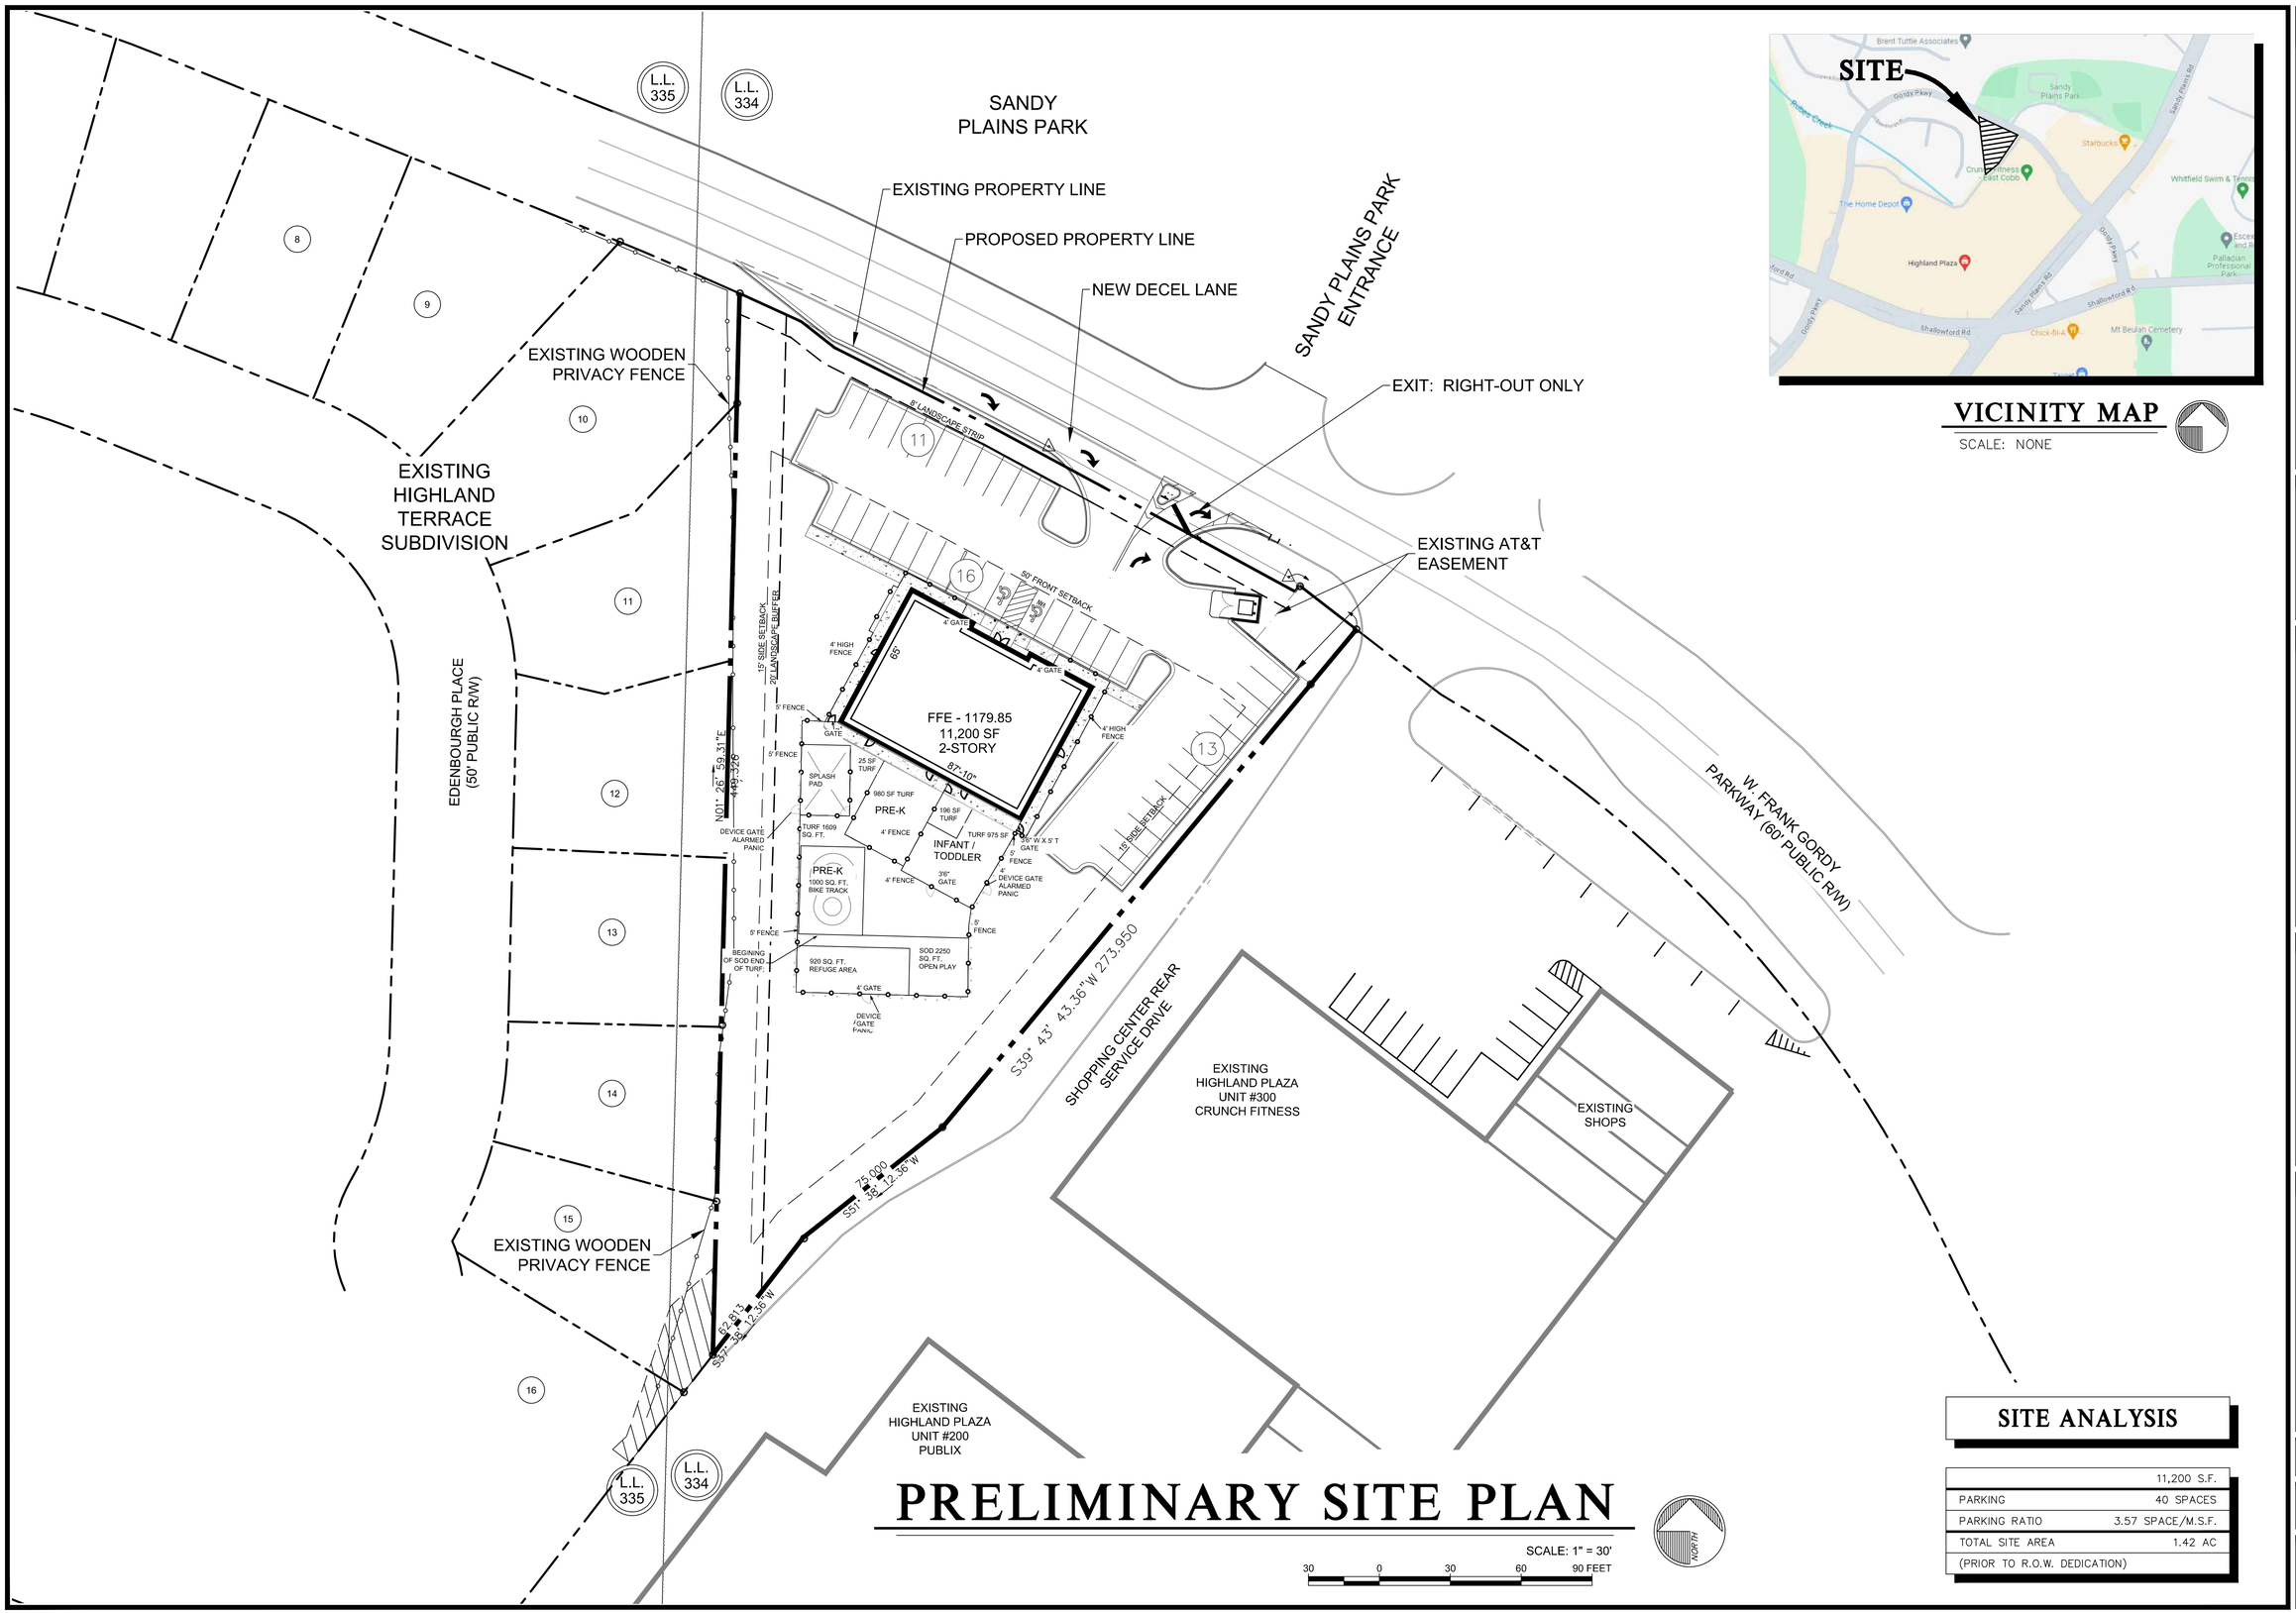

PRELIMINARY SITE PLAN

VICINITY MAP

SCALE: NONE

SITE ANALYSIS

	11,200 S.F.
PARKING	40 SPACES
PARKING RATIO	3.57 SPACE/M.S.F.
TOTAL SITE AREA	1.42 AC
(PRIOR TO R.O.W. DEDICATION)	

ROBERTSON LOIA ROOF
ARCHITECTS & ENGINEERS
3460 Preston Ridge Road . Suite 275 . Alpharetta, GA. 30005
770.674.2600 / www.rlrpc.com
GA COA # PEF000562 EXPIRES: 06/30/2026

Gordy Parkway @ Highland Plaza
Cobb County, Georgia
FOR:
SHALLOWFORD DEVELOPMENT, LLC
MARIETTA, GEORGIA

REVISIONS #	DATE	DESCRIPTION

SHEET TITLE: PRELIMINARY SITE PLAN

DATE: 10/31/2024

PROJECT NUMBER: 23230

SHEET NUMBER: CPs-17B

Thursday, October 31, 2024 02:19 A'fam (mmoss)
N:\Projects\23\23230\Civil\Drawings\Preliminary\23230 CP-17.dwg [CPs-17B]
Image: ...\Images\VIC Map.png, ...\Images\VIC Map.png, N:\Teams\Revit\Architectural\Common\Families\Titleblocks\Logos\RLR 2020 Kroger Logo.PNG, (1 more)