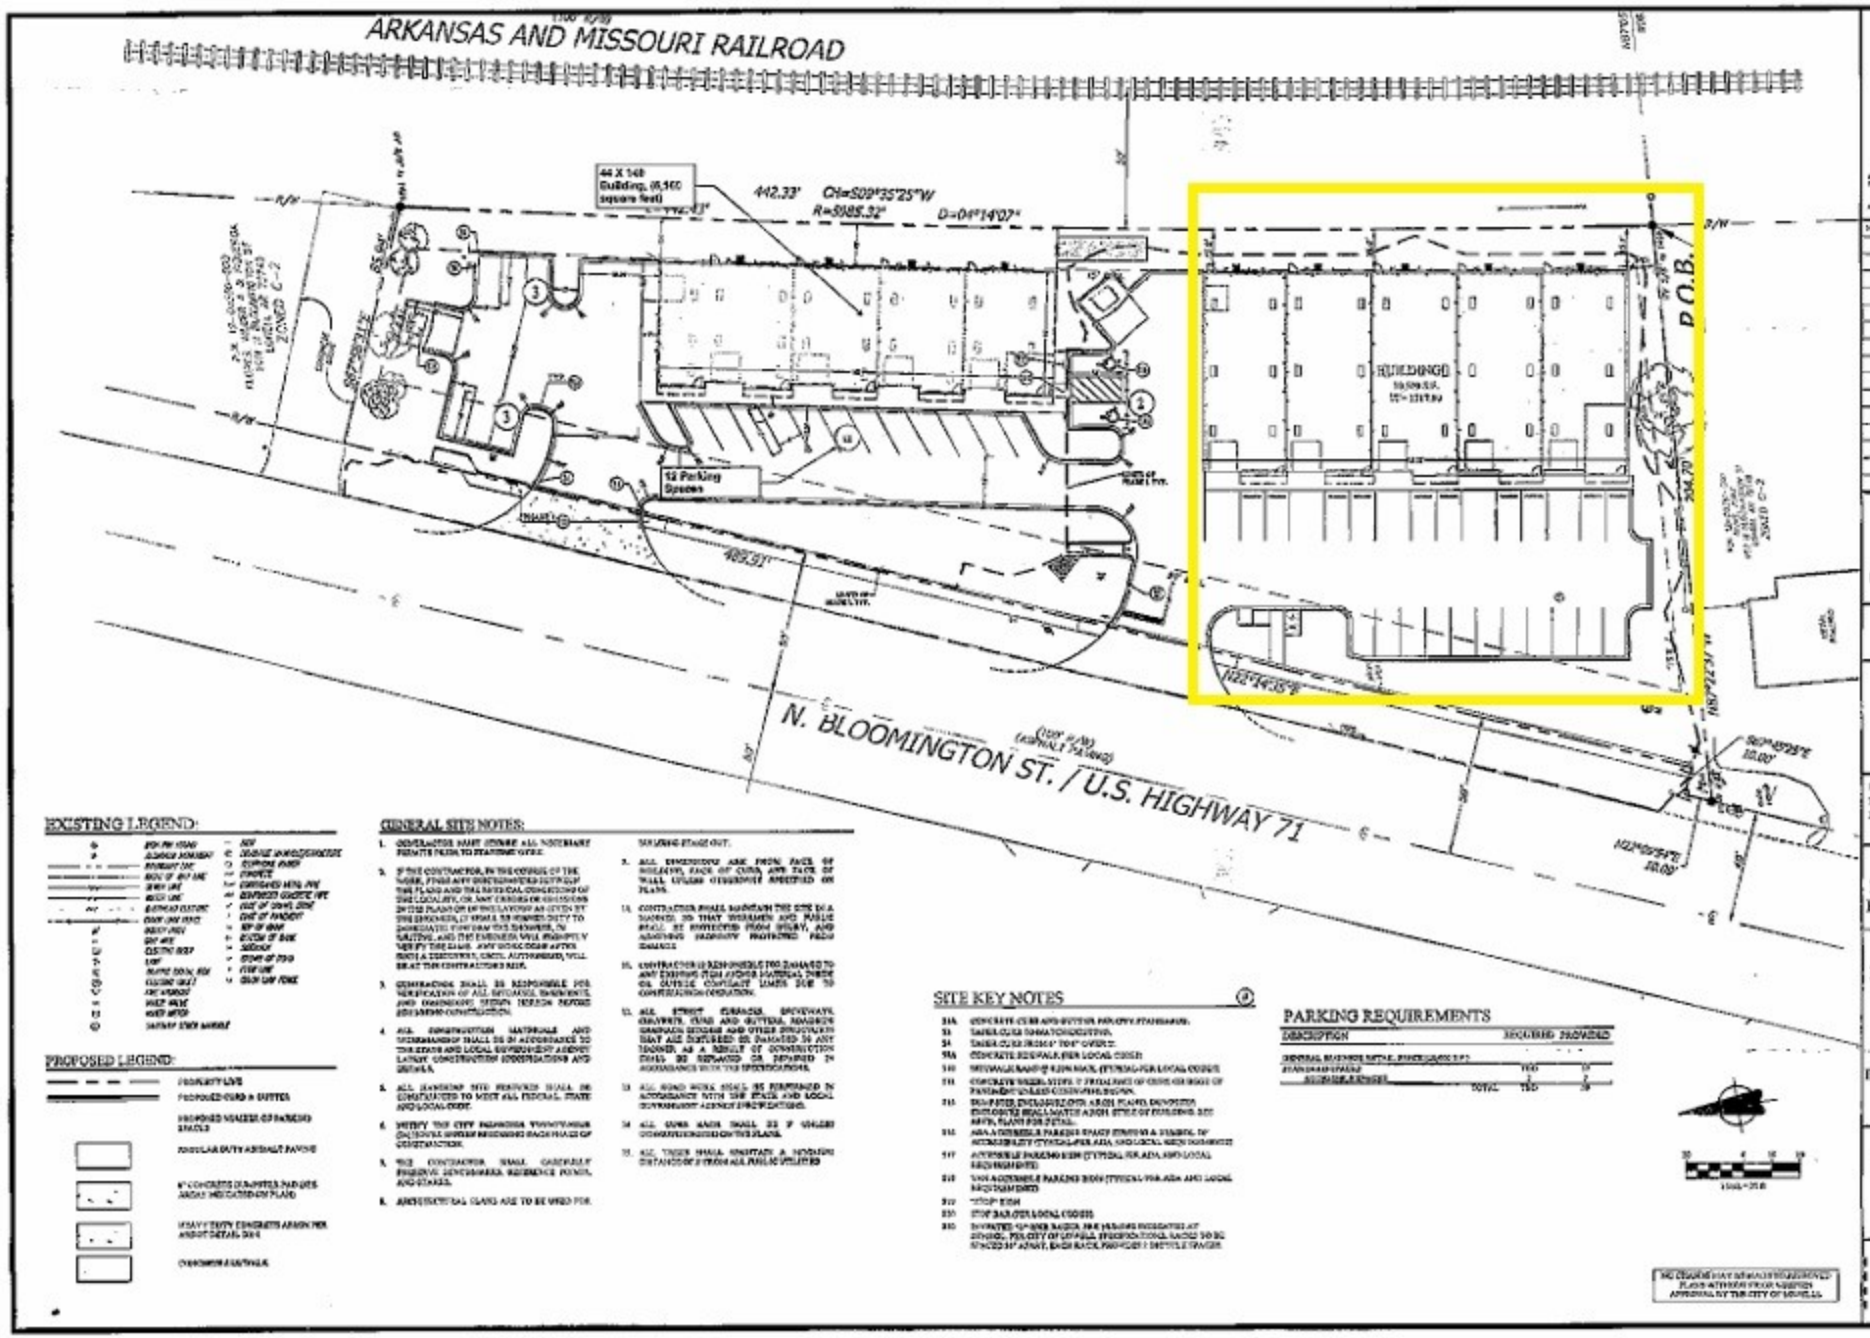
ARKANSAS AND MISSOURI RAILROAD
44 X 140 Building, (6,160 square feet)
442.33'
CH=S09°35'25"W
R=5085.32'
D=04°14'07"
12 Parking Spaces
BUILDING
P.O.B.
N. BLOOMINGTON ST. / U.S. HIGHWAY 71
EXISTING LEGEND:
PROPOSED LEGEND:
GENERAL SITE NOTES:
SITE KEY NOTES
PARKING REQUIREMENTS
DESCRIPTION
REQUIRED
PROVIDED
811
Know what's below. Call before you dig.
SITE DEVELOPMENT PLANS - PHASE 2
NORTH BLOOMINGTON COMMERCIAL
1005 N. BLOOMINGTON ST
LOWELL
ARKANSAS
SITE PLAN
PHASE 2
SHEET NO.
C-2