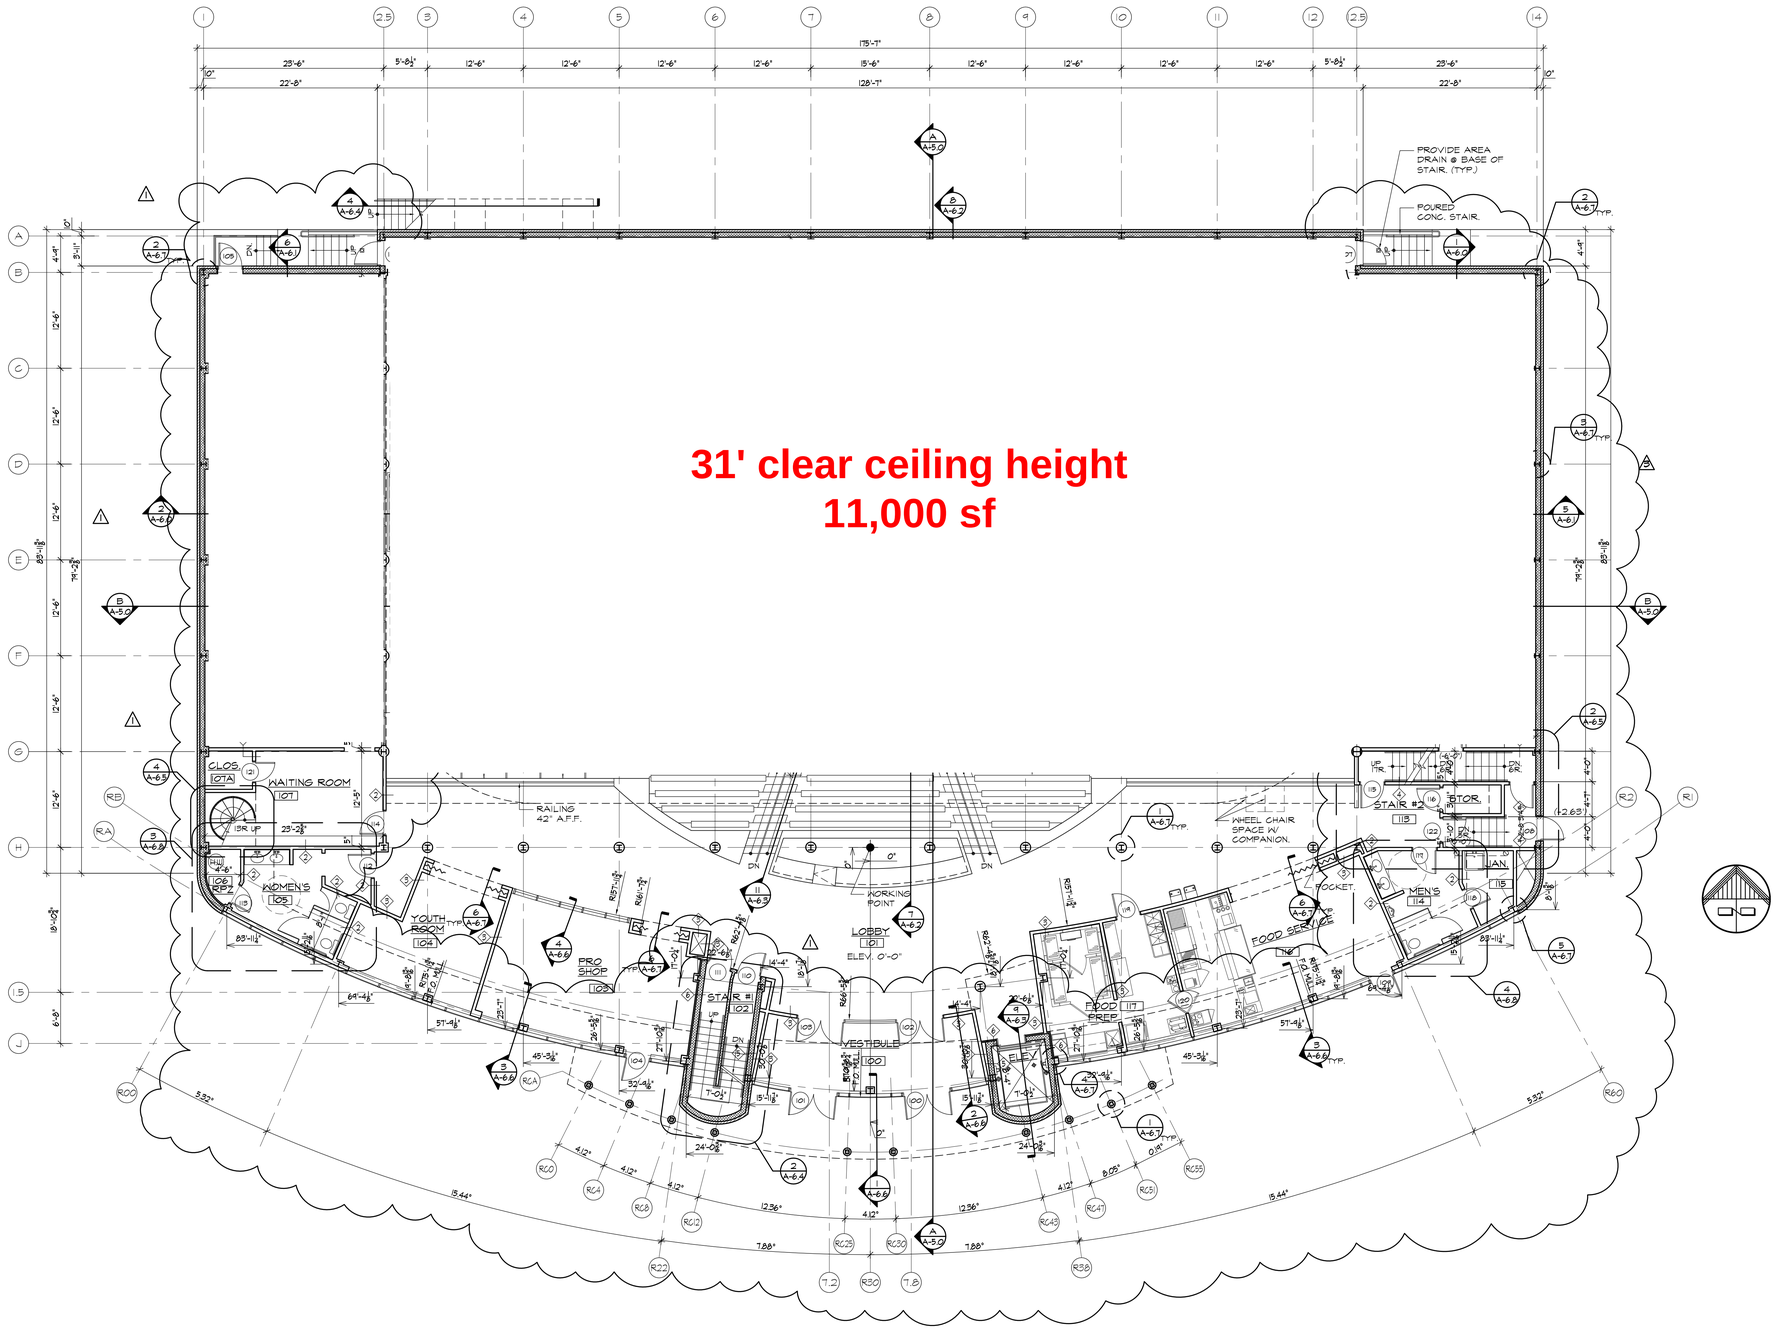

A FIRST FLOOR CONSTRUCTION PLAN

SCALE: 1/8" = 1'-0"

REVISIONS		
NO.	DATE	DESCRIPTION
1	7/13/04	SMITHTOWN BUILDING DEPT.
3	9/3/04	COORDINATION
4	9/3/04	OWNER / C.M.
2	7/13/04	TOWN OF SMITHTOWN
1	6/15/04	BID & FILING

NO.	DATE	ISSUED TO

THESE DRAWINGS ARE THE PROPERTY OF THE ARCHITECT. INFRINGEMENTS WILL BE PROSECUTED.

D3 ARCHITECTURE, pc
330 MOTOR PARKWAY, SUITE 200
HAUPPAUGE, NEW YORK 11788
TELEPHONE: 631.952.7005
TELECOPIER: 631.952.7017

PROJECT TITLE

DRAWING TITLE

FIRST FLOOR CONSTRUCTION PLAN

DWG FILE: 02245 A-1.1 FIRST.DWG	
DIRECTORY: PROJECTS/SOCCER ACADEMY/CONS_DOCS	
ISSUED TO: OWNER / C.M.	ISSUE DATE: 9/3/04
DRAWN BY EF/CC	DRAWING NO. A-1.1
CHECKED BY DD	
DATE 10-21-03	
SCALE 1/8" = 1'-0"	PROJECT NO. 02245