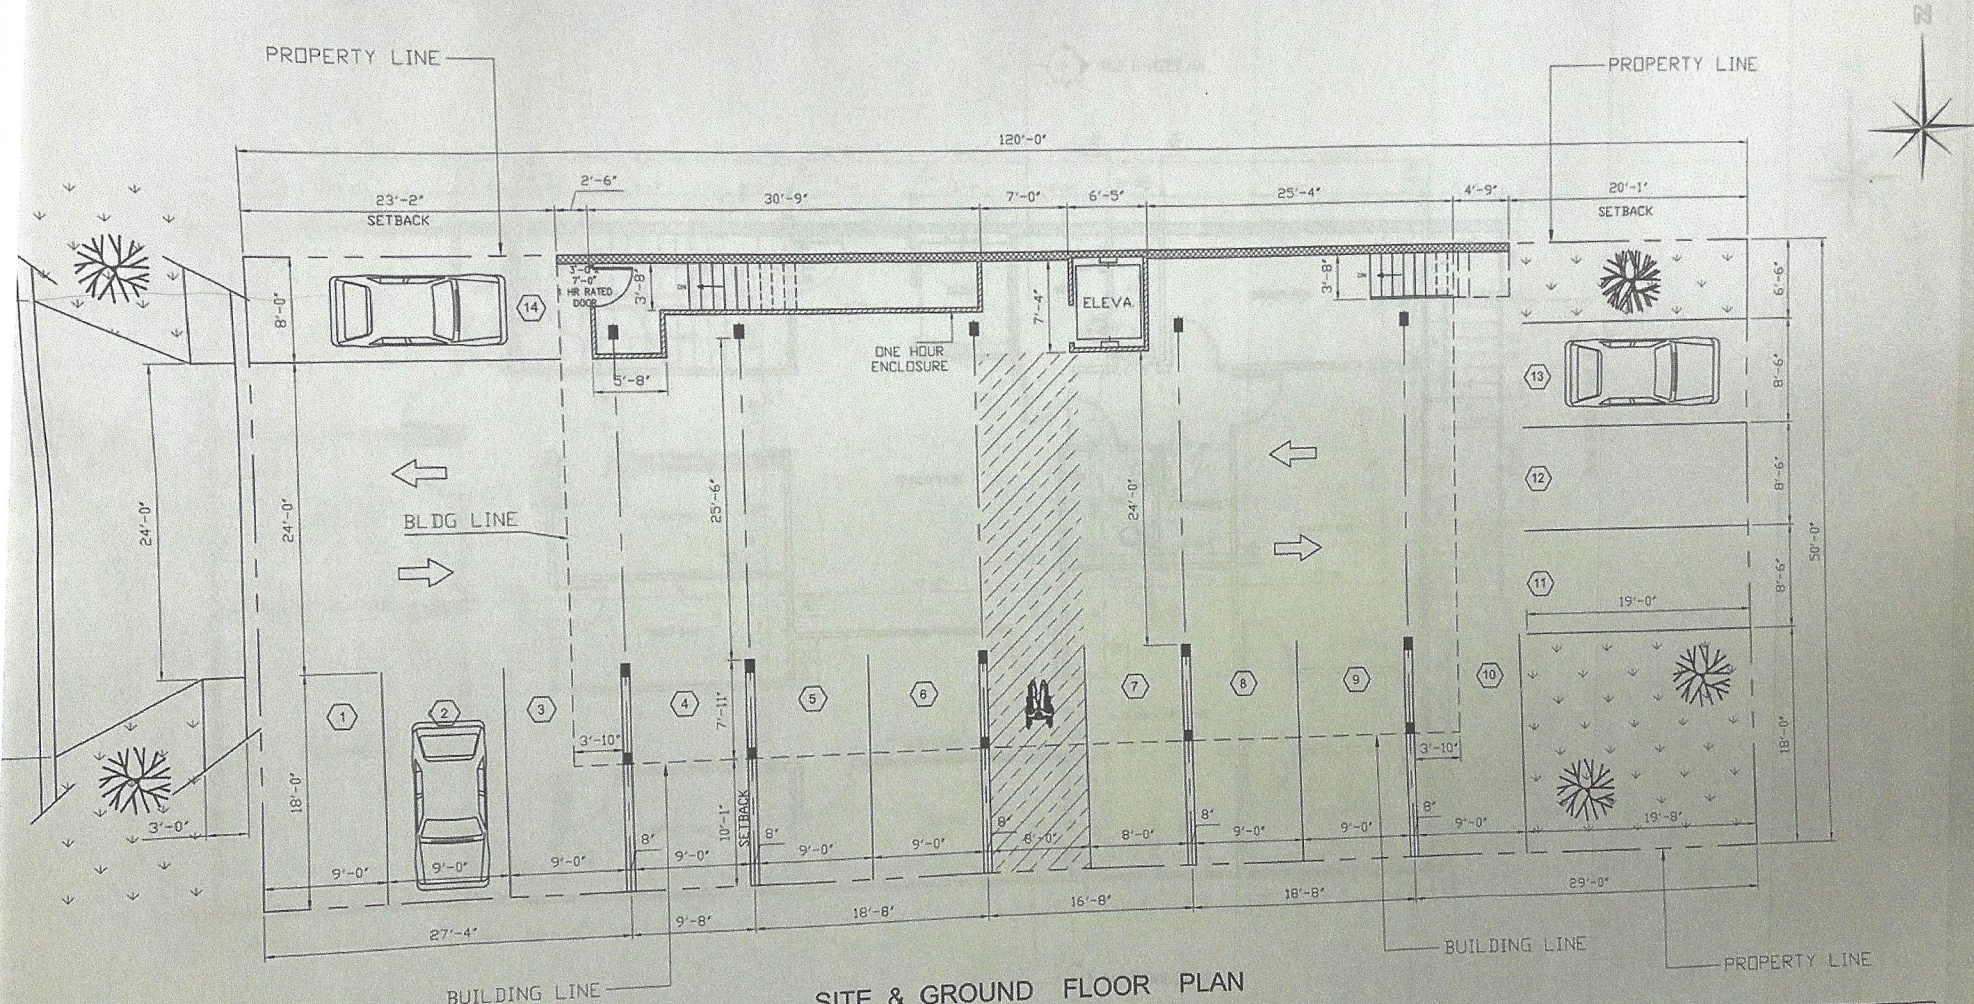

SITE & GROUND FLOOR PLAN

SCALE 3/16" = 1'-0"

WALL LEGEND	
	4HR WALL - EXTERIOR 8"8"16 CMU BLOCKS ALL CELLS FILLED W/CONC.
	1HR WALL - STAIRWELL & ELEVATOR ENCLOSURE AND OUTSIDE EXIT SEPARATION FROM INSIDE THE BUILDING ONE LAYER 5/8" GYP. BRD EA. SIDE W/ MTL STUDS
	EXTERIOR WALLS - NONCOMBUSTIBLE MATERIALS
	INTERIOR WALLS - NON COMBUSTIBLE MATERIALS

LINE LEGEND:	
	PROPERTY LINE
	BUILDING LINE
	COLUMNS CENTER LINE
	SINGLE PARKING SPACE
	SINGLE COLUMN

:

UPANCY : GROUP B CLINIC
STRUCTION TYPE : TYPE IV
SHEET NO.A8 FOR TYPE IV
ROTECTED SPRINKLED
ON 606 SBCCI 1997

NO OPENING)

CIVIL STRUCTURAL
CARUBBI ENGINEERING
1018 Central Ave
Metairie, LA 700
Ph: (504)888-14
Fax: (504)888-14

MARTY SHAMSNIA
ADVANCED NEURODIAGNOSTIC CENTER
2905 KINGMAN DRIVE, METAIRIE, LA 70006
METAIRIE LOUISIANA

DRAW
AS
CHECK
RM
DAT
08/
CD PROJ
2002
SHE