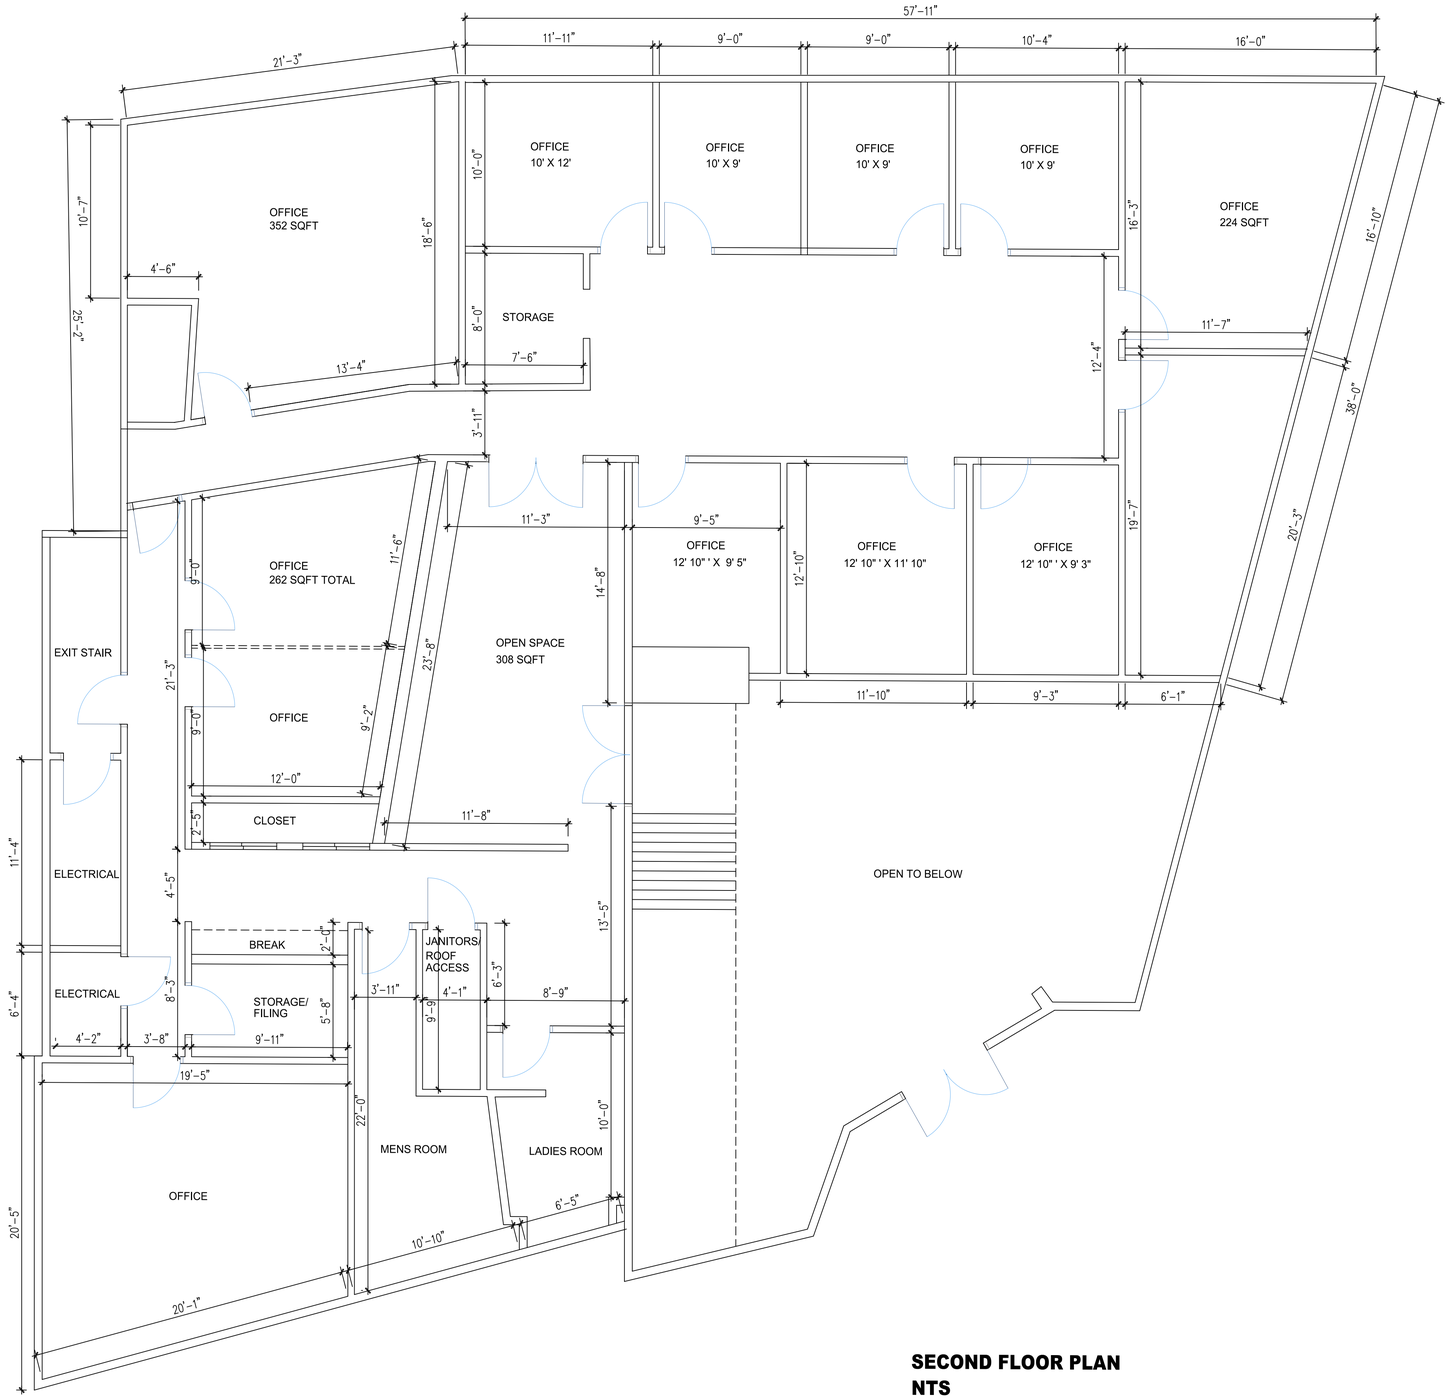

SECOND FLOOR PLAN
NTS

YU DESIGNS

YUDEYSI URRACA
ARCHITECTURAL DESIGNER
YUDEYSIURRACA@GMAIL.COM
HOUSTON, TX

ALL IDEAS, DESIGNS, ARRANGEMENTS AND PLANS INDICATED OR REPRESENTED BY THIS DRAWING ARE THE PROPERTY OF THE DESIGNER AND WERE CREATED, EVOLVED, AND DEVELOPED FOR USE ON AND IN CONNECTION WITH THE SPECIFIED PROJECT. NONE OF SUCH IDEAS, DESIGNS, ARRANGEMENTS AND PLANS SHALL BE USED BY OR DISCLOSED TO ANY PERSON, FIRM, OR CORPORATION FOR ANY PURPOSE WHATSOEVER WITHOUT THE WRITTEN PERMISSION OF THE DESIGNER. WRITTEN DIMENSIONS ON THESE DRAWINGS SHALL HAVE PRECEDENCE OVER SCALED DIMENSIONS. CONTRACTORS SHALL VERIFY AND BE RESPONSIBLE FOR ALL DIMENSIONS AND CONDITIONS ON THE JOB, AND SHALL BE NOTIFIED OF ANY VARIATIONS FROM THE DIMENSIONS OR CONDITIONS SHOWN ON THESE DRAWINGS.

PROJECT NAME: DELIVERLT PHARMACY
2901 BROWN TRAIL
BEDFORD TX 76021

REVISIONS:	DATE:

DATE: 04/23/2021
DRAWN BY: YU
CHECKED BY:
PROJECT:
FILE NO:

SHEET NO:
A-02