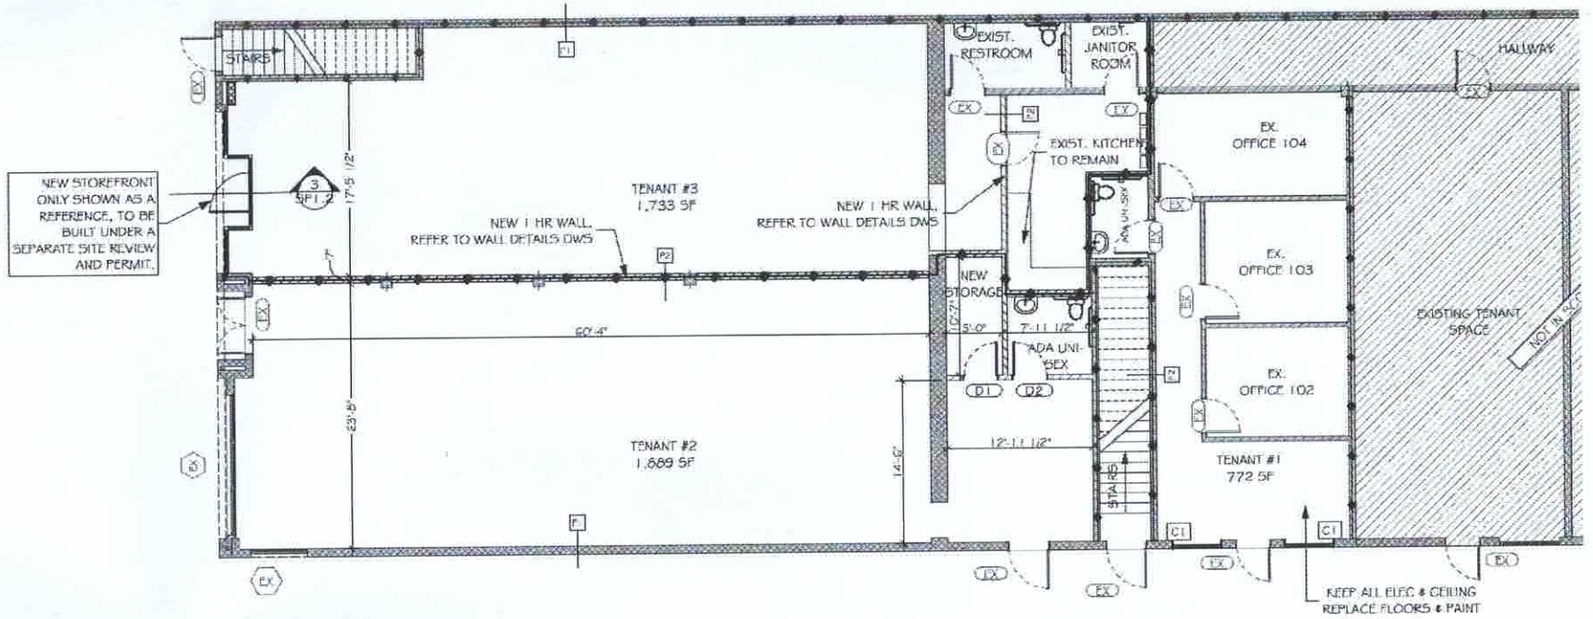

PROPOSED FLOOR PLAN

SCALE: 1/8" = 1'-0"

SIMEON KIRILOV, FL - AR98933, MI - 1301066974, NCARB
Steve Siebert Architecture
1010 Gateway Blvd, Suite 103