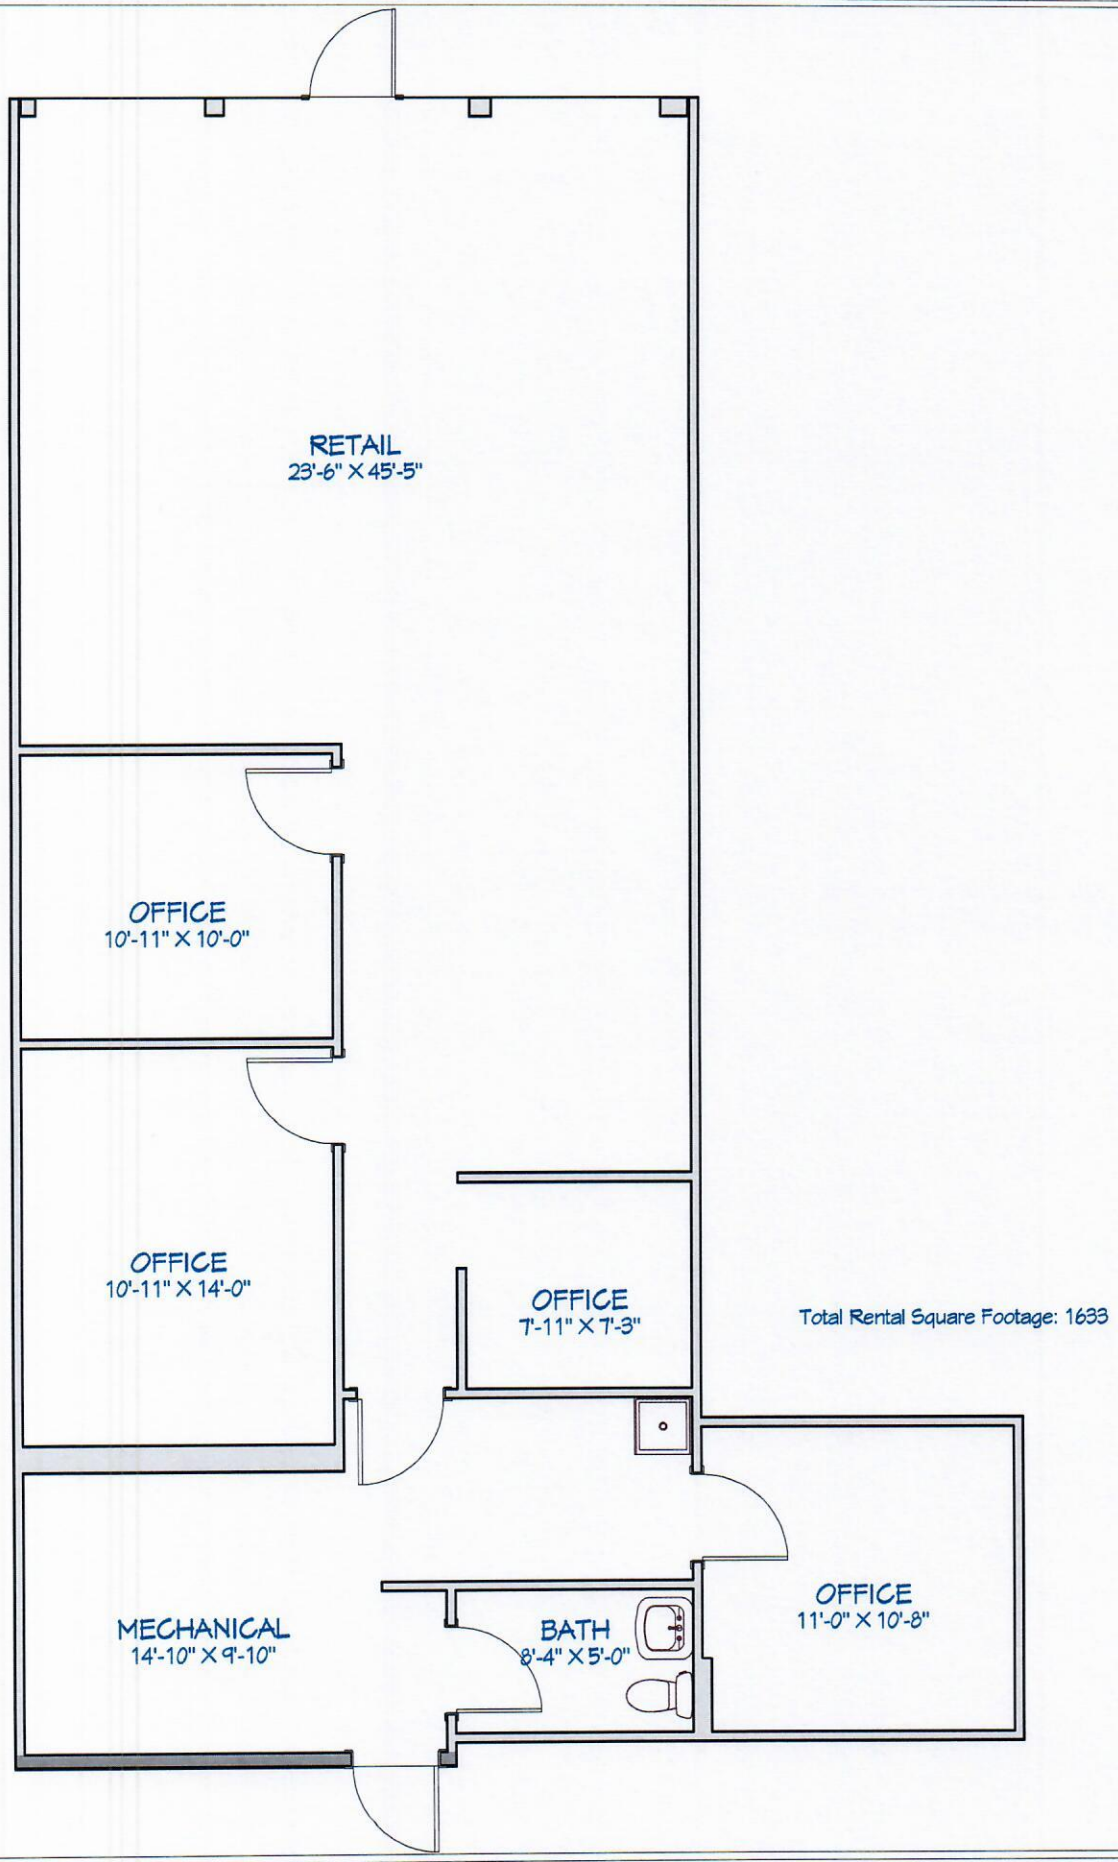

SHEET:	SCALE:	DATE:	DRAWINGS PROVIDED BY:		
P-1		8/17/2022	Dan Johnson	Rose Stone Plaza - Suite 4	SCHMIDT CONSTRUCTION GENERAL CONTRACTORS

REVISION TABLE

NUMBER	DATE	REVISED BY	DESCRIPTION