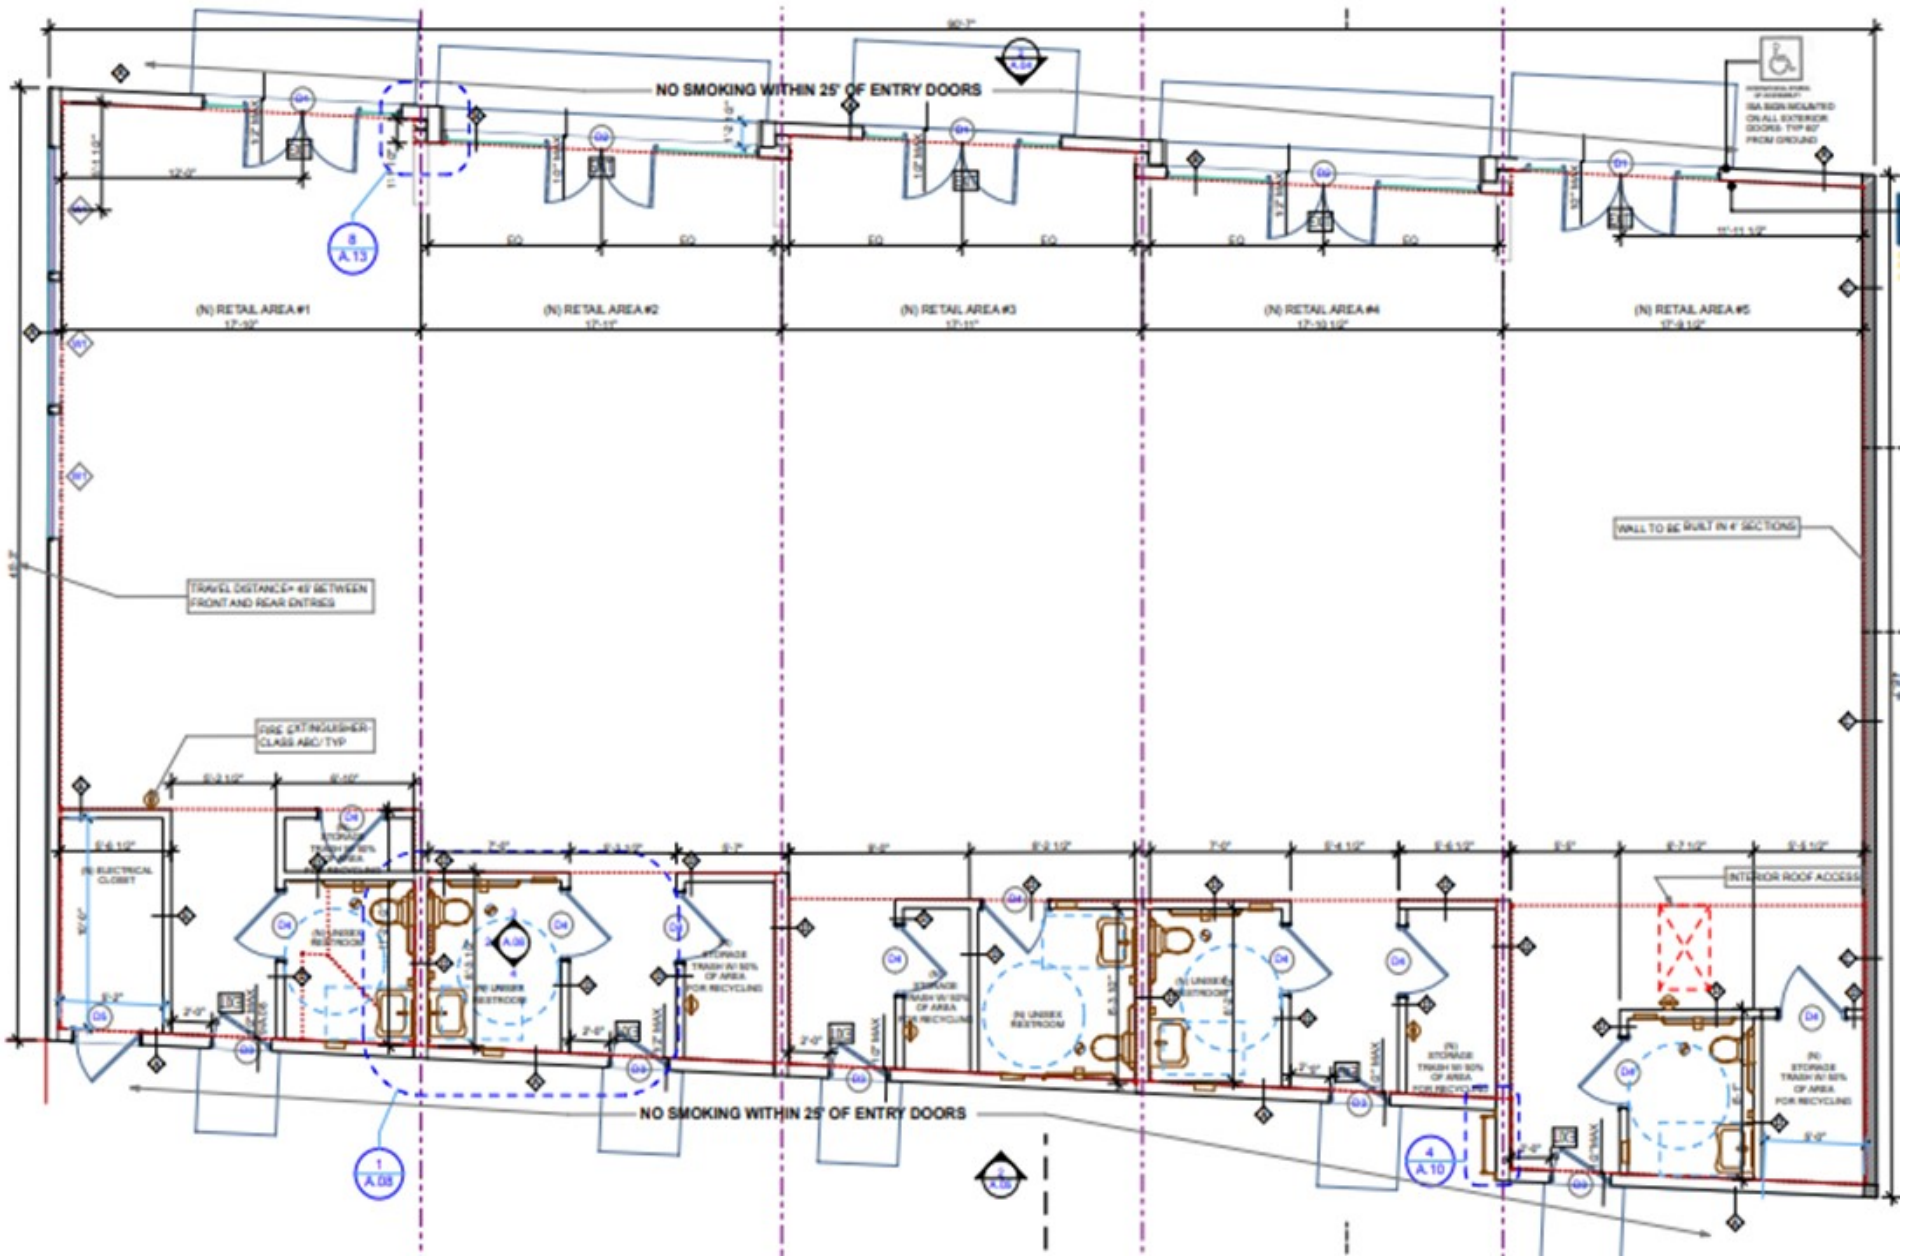
NO SMOKING WITHIN 25' OF ENTRY DOORS
(N) RETAIL AREA #1
(N) RETAIL AREA #2
(N) RETAIL AREA #3
(N) RETAIL AREA #4
(N) RETAIL AREA #5
TRAVEL DISTANCE= 40' BETWEEN FRONT AND REAR ENTRIES
FIRE EXTINGUISHER- CLASS ABC/ TYP
WALL TO BE BUILT IN 4' SECTIONS
INTERIOR ROOF ACCESS
NO SMOKING WITHIN 25' OF ENTRY DOORS