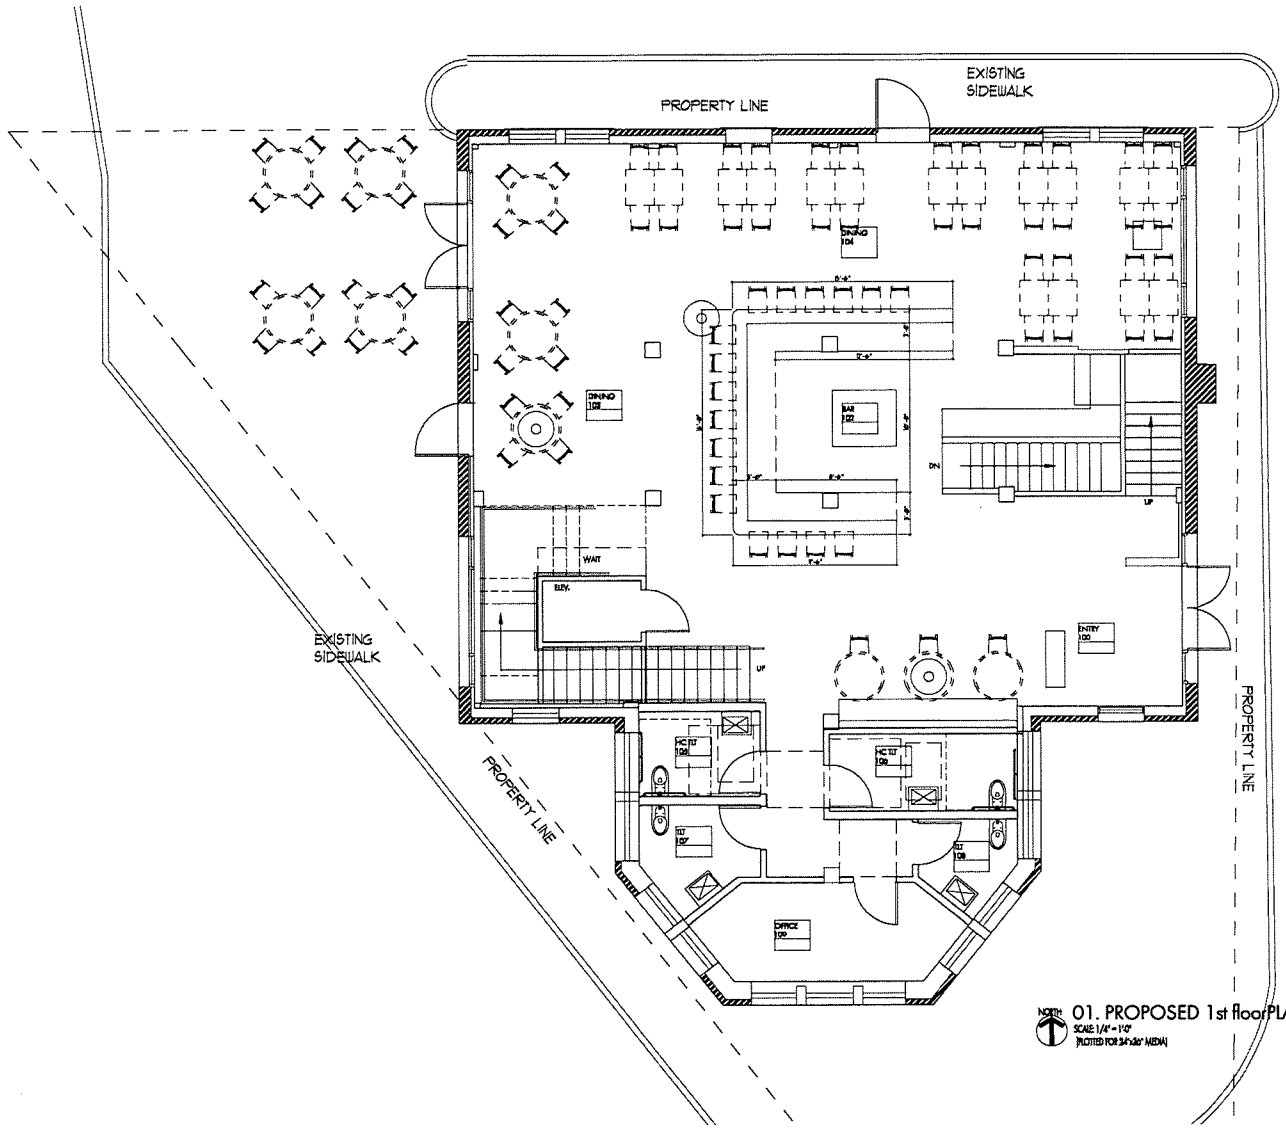

NORTH

01. PROPOSED 1st floor PLAN

SCALE 1/4" = 1'-0"

(PLOTTED FOR 24"x36" MEDIA)

FIRE STATION RESTAURANT

604 SOUTH ALAMO STREET

SAN ANTONIO, TEXAS 78205

This drawing and its reproductions are the property of JMS Architects and may not be used, published, or used in any way without the permission of the architect.

DRAWN	STAFF
CHECKED	JMS
DATE	02.18.15
PROJECT NO.	2450

ISSUE DATES

02.19.2015	REVIEW

floorPLANS

A2.0

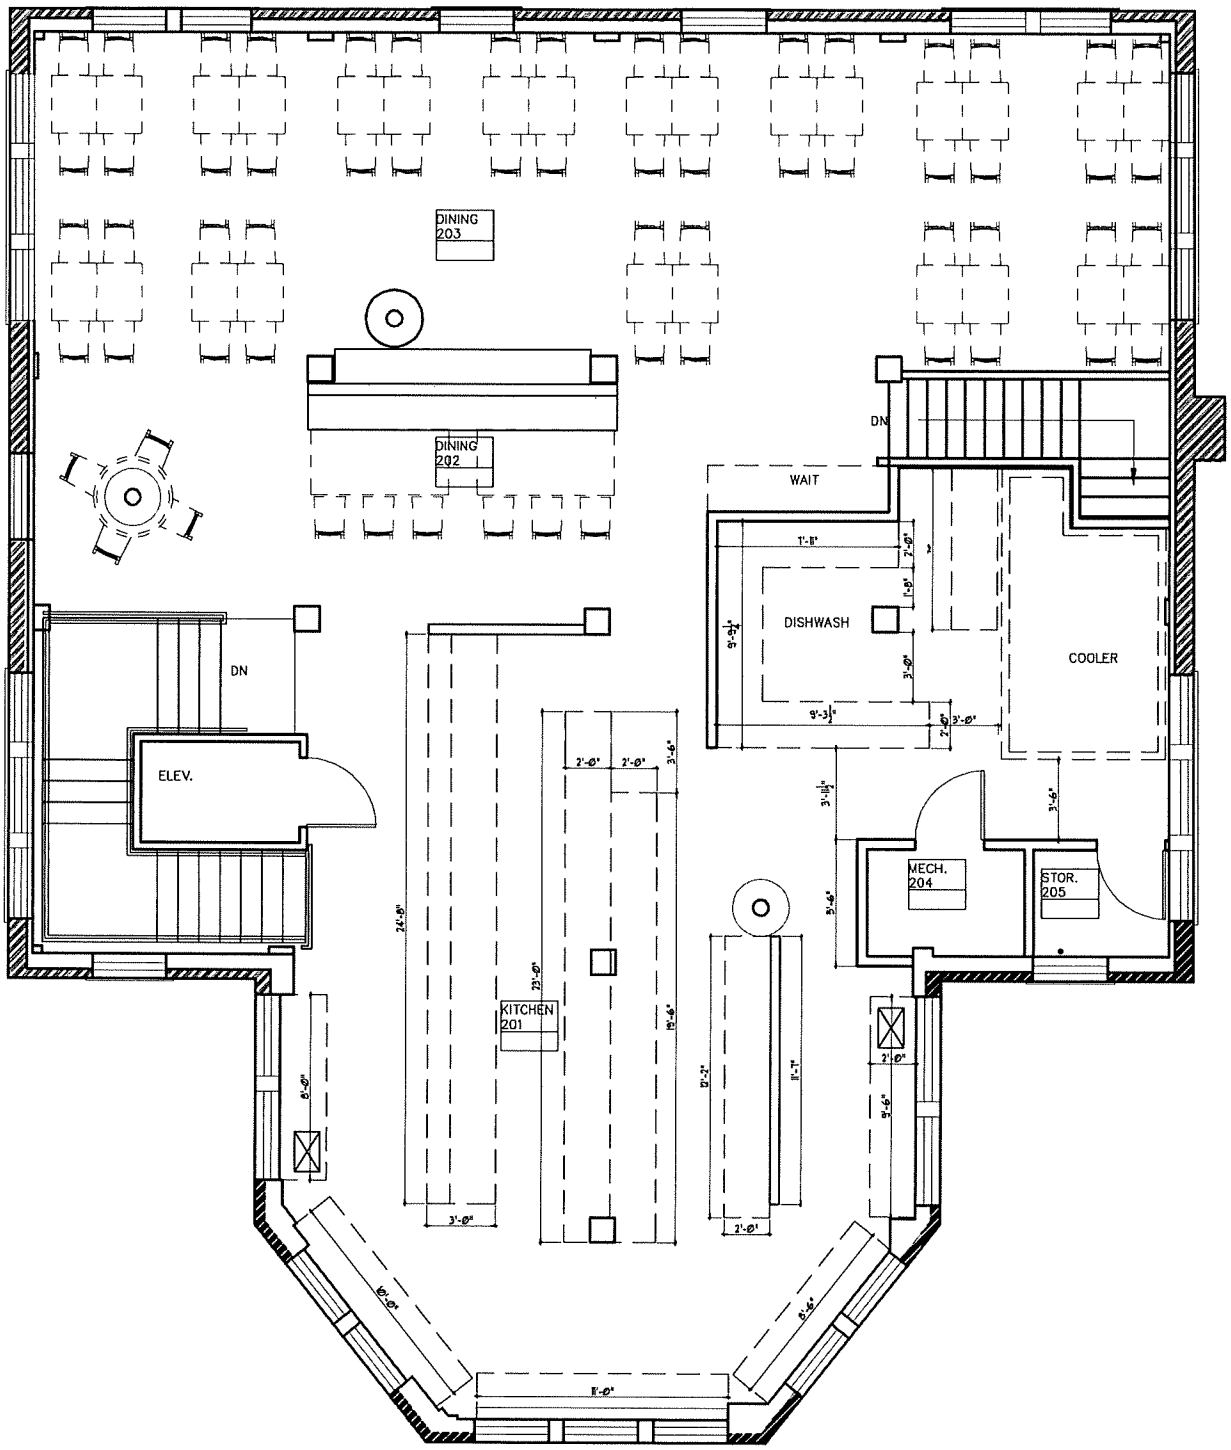

NORTH

01. PR

SCALE: 1/4" = 1'-

(PLOTTED FOR 24