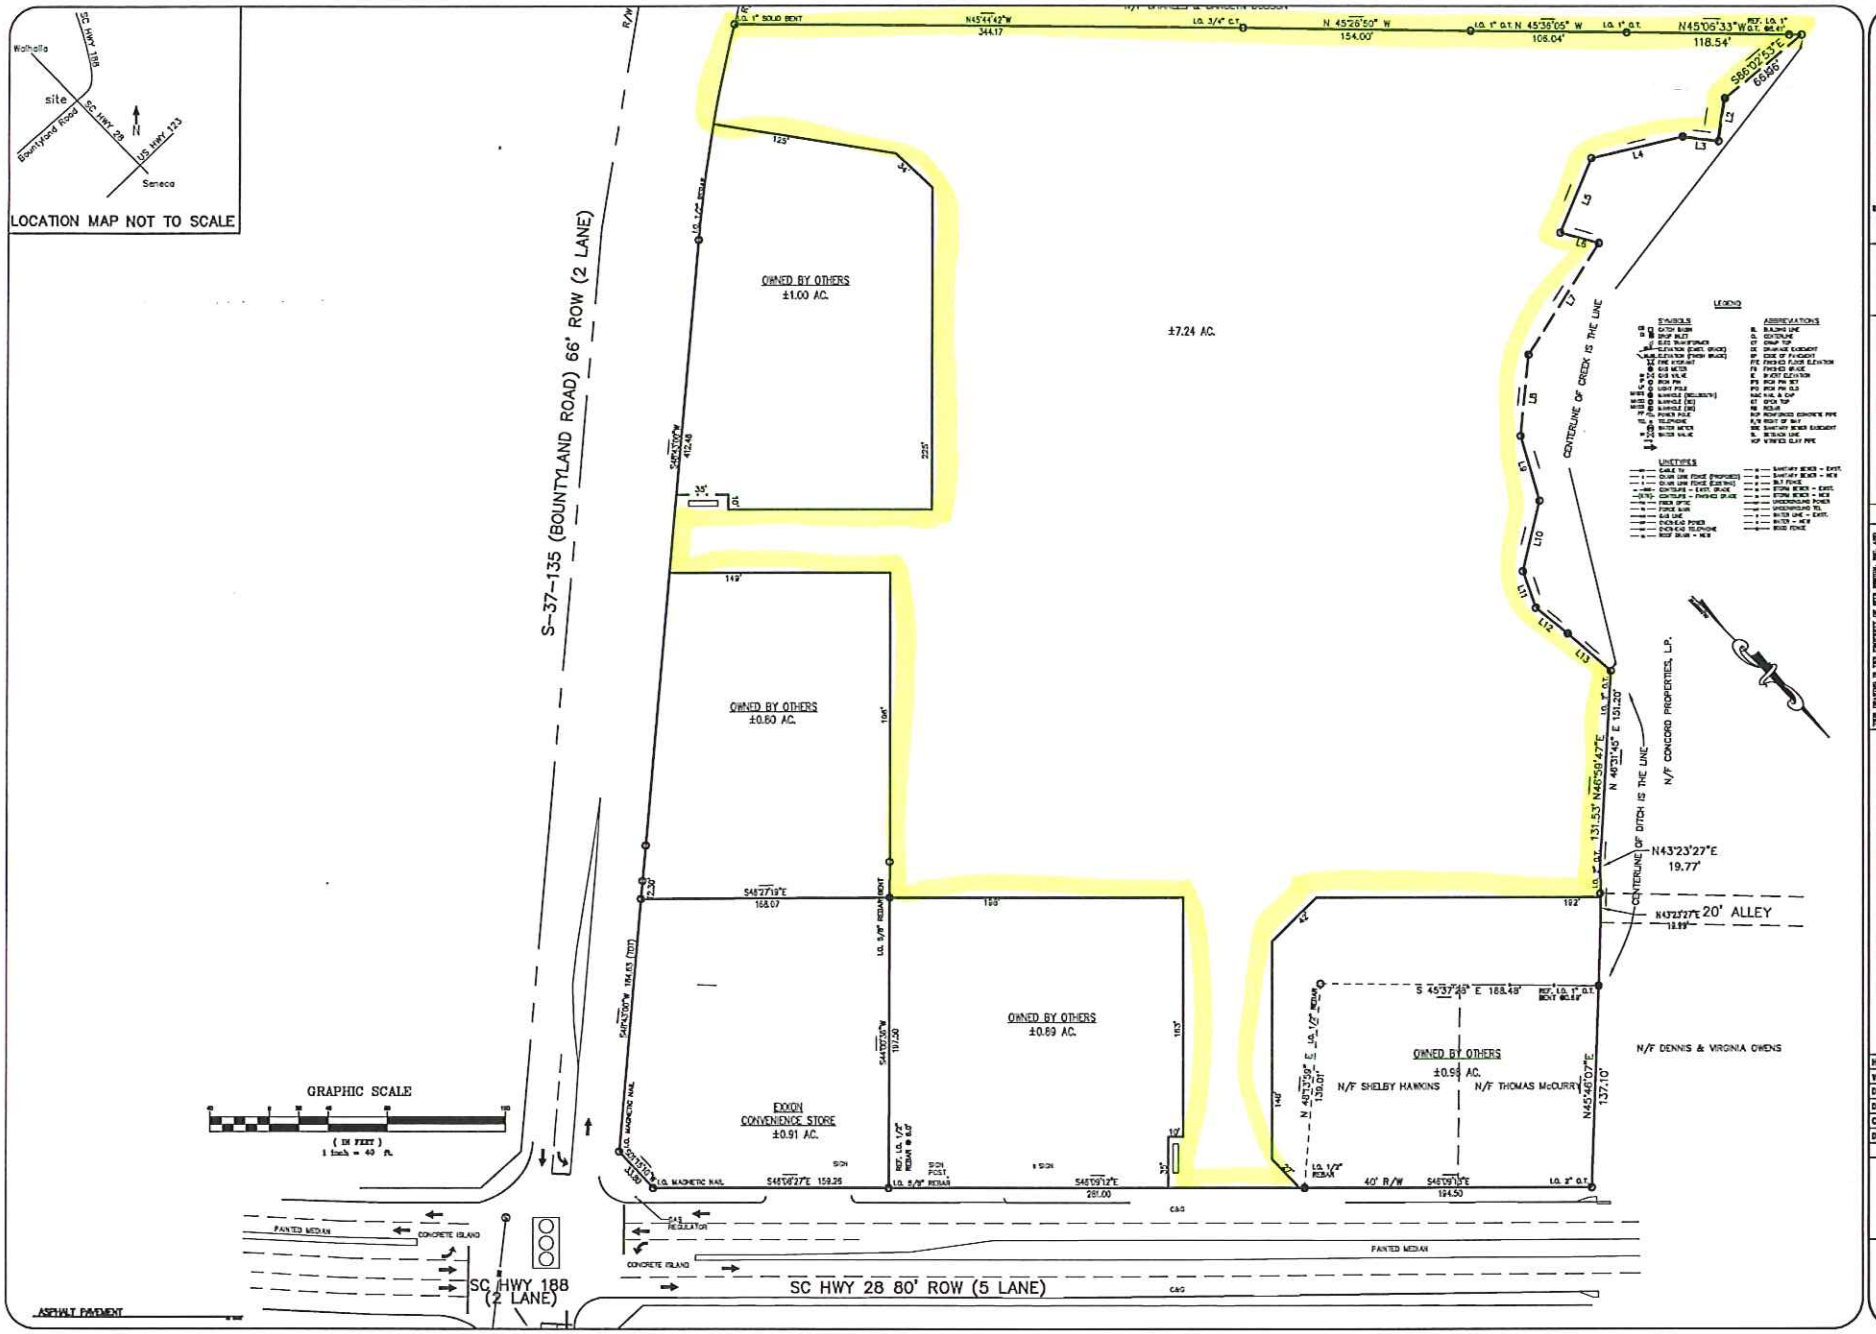

SDI
SITE DESIGN, INC.
110 EAST WASHINGTON STREET, SUITE B
GREENVILLE, SOUTH CAROLINA 29601
PH 864-233-0464 FAX 864-233-0463
www.sitedesign-inc.com

NO.	DATE
7.	
6.	
5.	
4.	
3.	
2.	
1.	

SITE DESIGN, INC. No. C00122 — SOUTH CAROLINA — CERTIFICATE OF AUTHORIZATION

S.C. REG NO 14400

FOOD LION BOUNTYLAND

OCONEE COUNTY
SOUTH CAROLINA

JSI COMMERCIAL

HORZ. SCALE:	1" = 40'
VERT. SCALE:	N/A
DESIGNED BY:	WNH
DRAWN BY:	WNH
CHECKED BY:	MRB
DATE:	5-11-07
S060220BASE.dwg	

EXHIBIT A

SHEET 2 OF 12

CL-1