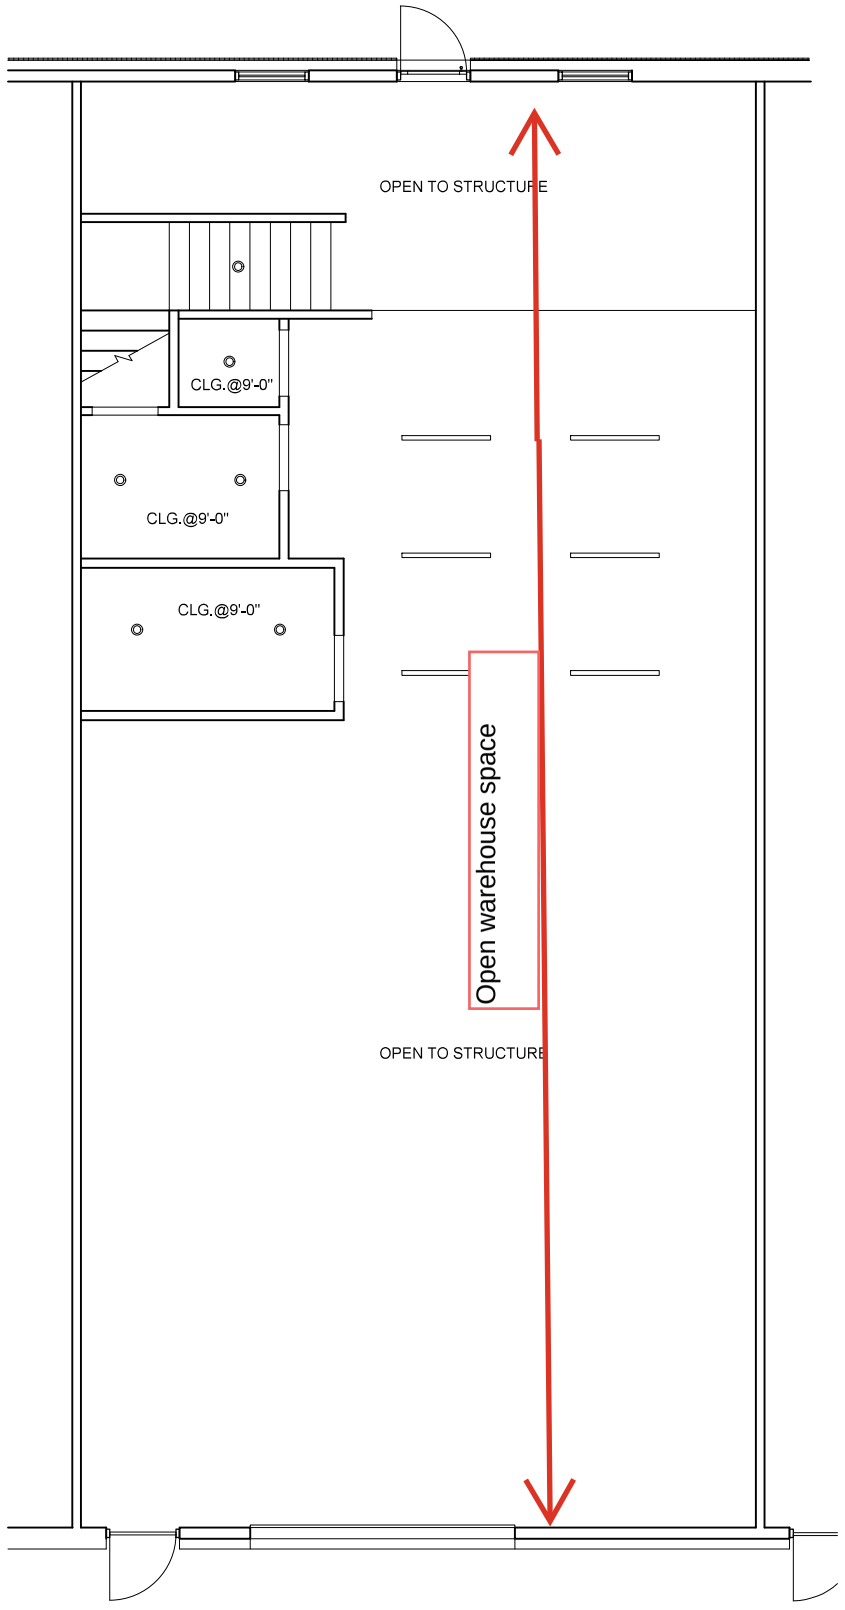

1st FLOOR REFLECTED CEILING PLAN

SCALE: 1/4"=1'-0"

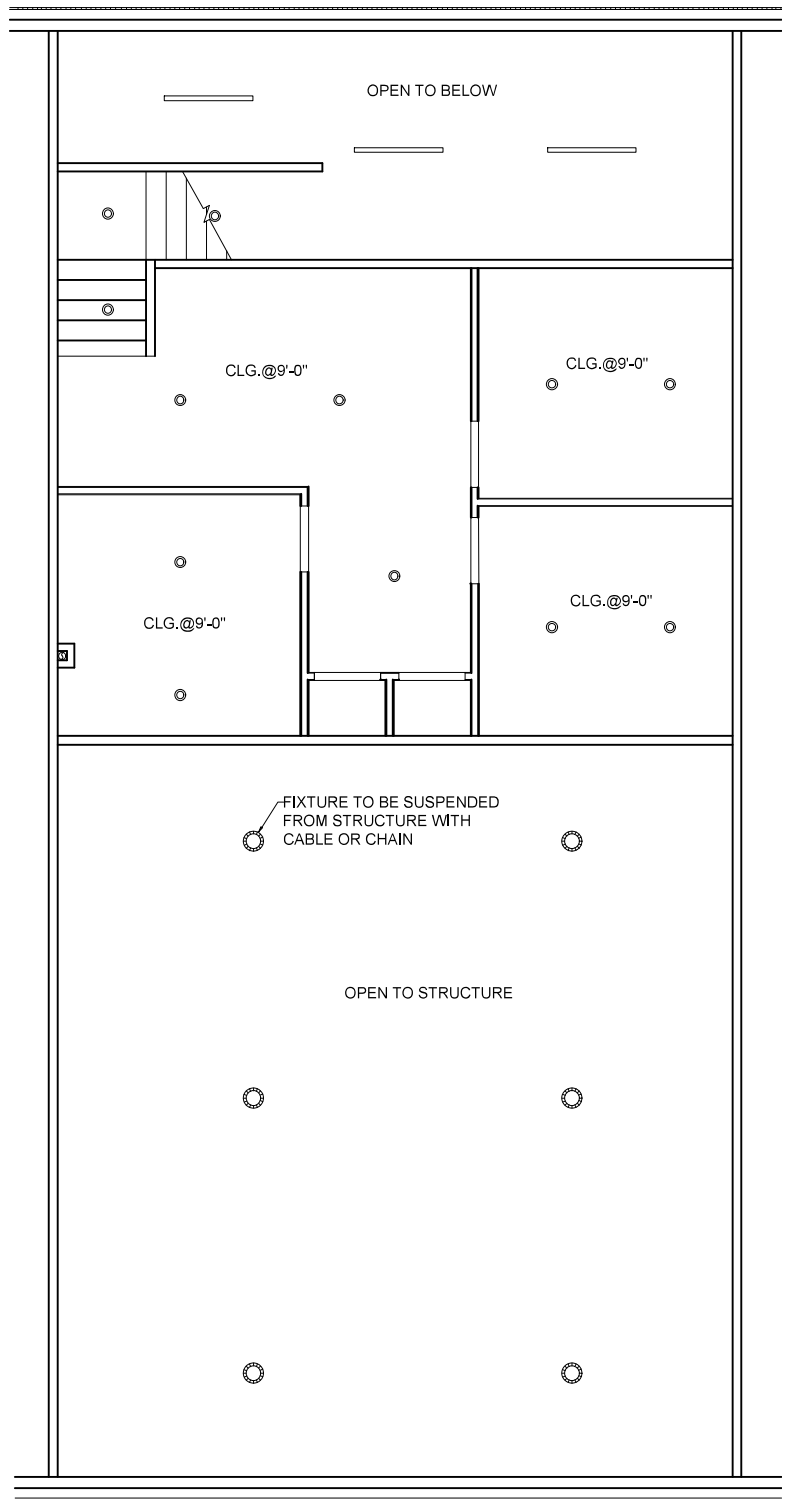

2nd FLOOR REFLECTED CEILING PLAN

SCALE: 1/4"=1'-0"

RCP GENERAL NOTES:

1. LIGHTING SHOWN ON THIS PLAN IS FOR COORDINATION. REFER TO MEP DRAWINGS FOR ADDITIONAL DETAILS.
2. REFER TO ELECTRICAL LIGHTING PLAN FOR LIGHTED EXIT SIGNS AND BATTERY POWER LOCATIONS.
3. CENTER FIRE SPRINKLER HEADS IN CEILNG TILE , TYP.
4. CEILING HEIGHTS NOTED ARE A.F.F.

SCALE AS NOTED.

DO NOT SCALE DRAWINGS-USE DISPLAYED MEASUREMENTS.

DRAWINGS ARE DIAGRAMMED FOR CLARITY. CONTRACTOR TO VERIFY EXISTING CONDITIONS PRIOR TO CONSTRUCTION. DUE TO UNFORESEEN OBSTACLES SUCH AS STRUCTURAL MEMBERS, ADJUSTMENTS MAY BE NECESSARY.

ALL DIFFERENCES BETWEEN THE DRAWINGS & ACTUAL CONDITIONS ARE TO BE REPORTED TO THE ARCHITECT/ENGINEER PRIOR TO BIDDING

ANY DESIGN IN THE DRAWINGS THAT DEPART FROM STANDARD CONSTRUCTION PRACTICES ARE TO BE VERIFIED PRIOR TO CONSTRUCTION. FAILURE TO DO SO SHALL RELIEVE DESIGNER OF ANY RESPONSIBILITY.

POINTSWEST DESIGN
GRANBURY,TEXAS
(817)676.2306
(817)249.4776 FAX
MECHANICAL ELECTRICAL DESIGN

3265 N.Mc DONALD ST
SUITE 3
Mc KINNEY, TX, 75071

No.	Description	Date
1	LAYOUT REVISION	02/25/26

Project number	062725
Date	06/27/2025
Drawn by	WS
Checked by	ES

A2.0
RCP

SCALE: AS NOTED

APRIL 12, 2013