01-29-1988
A:CAM1 A2
A:CAM2 A1

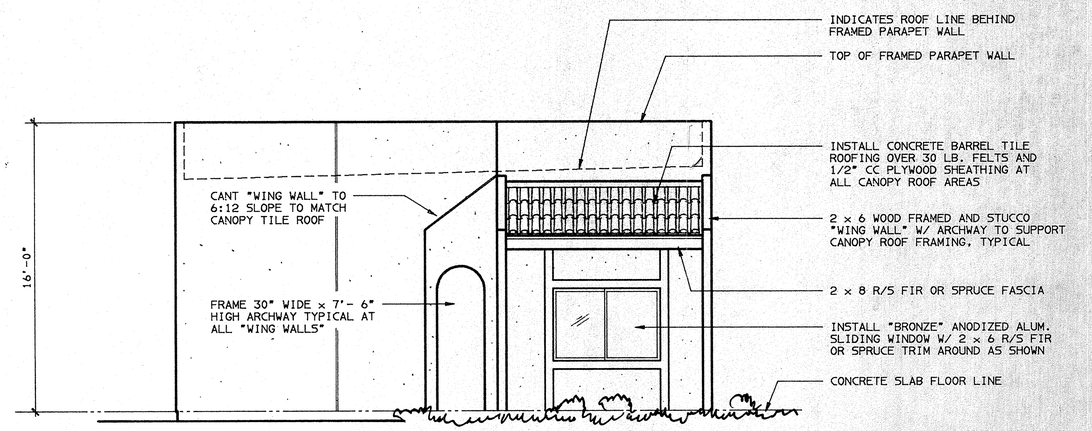

RIGHT SIDE
(VIEW FROM CAMDEN)

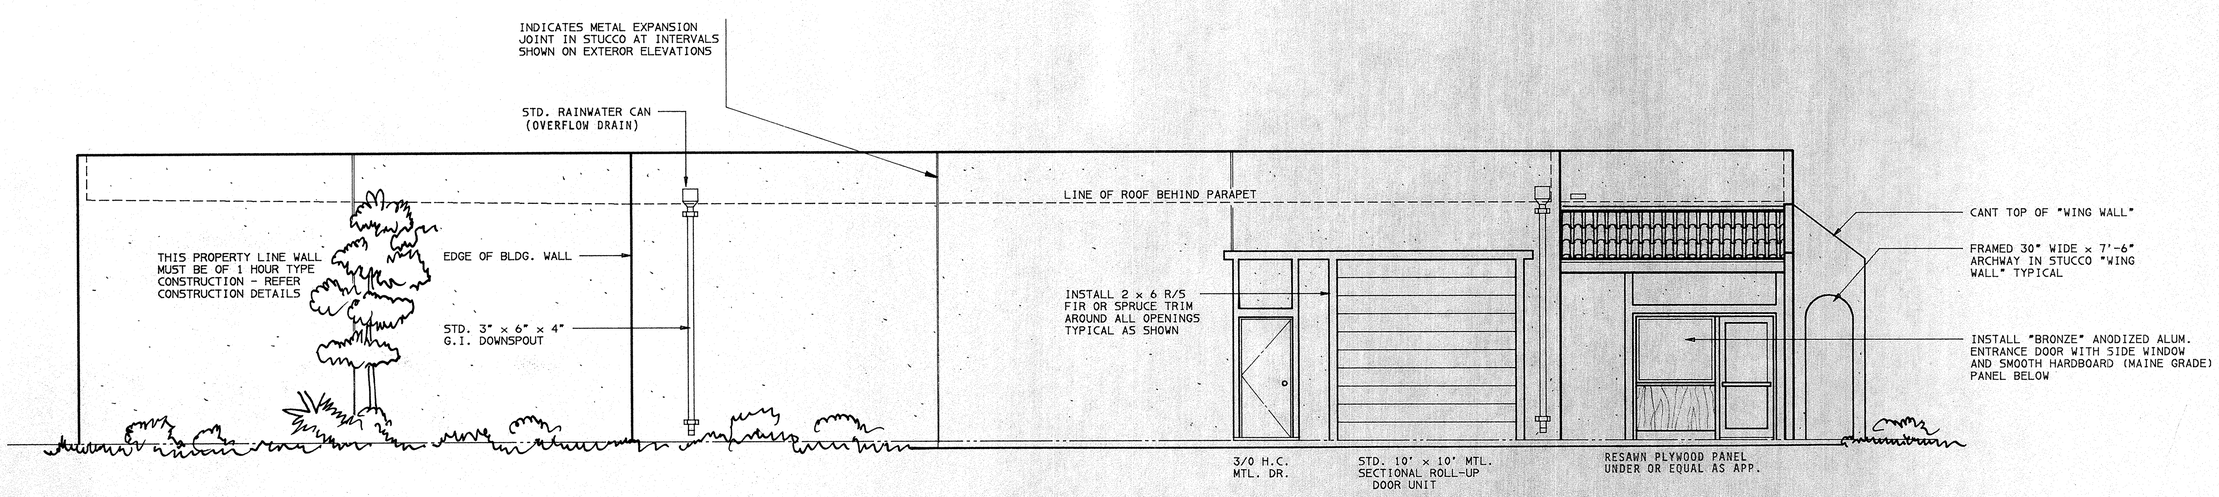

FRONT

EXTERIOR ELEVATIONS
SCALE: 1/4" = 1'- 0"

REVISIONS	BY

ARCHITECTURAL PLANNING & DESIGN
PHOTO LAYOUT SYSTEMS
BRUCE G. JOHNSON
ARCHITECT
80 ALICE AVENUE
CAMPBELL, CA 95008
(408) 379-8930
Lic. C 013923

Date	
Scale	AS NOTED
Drawn	BGJ
Job	#8601
Sheet	A-2
Of	Sheets