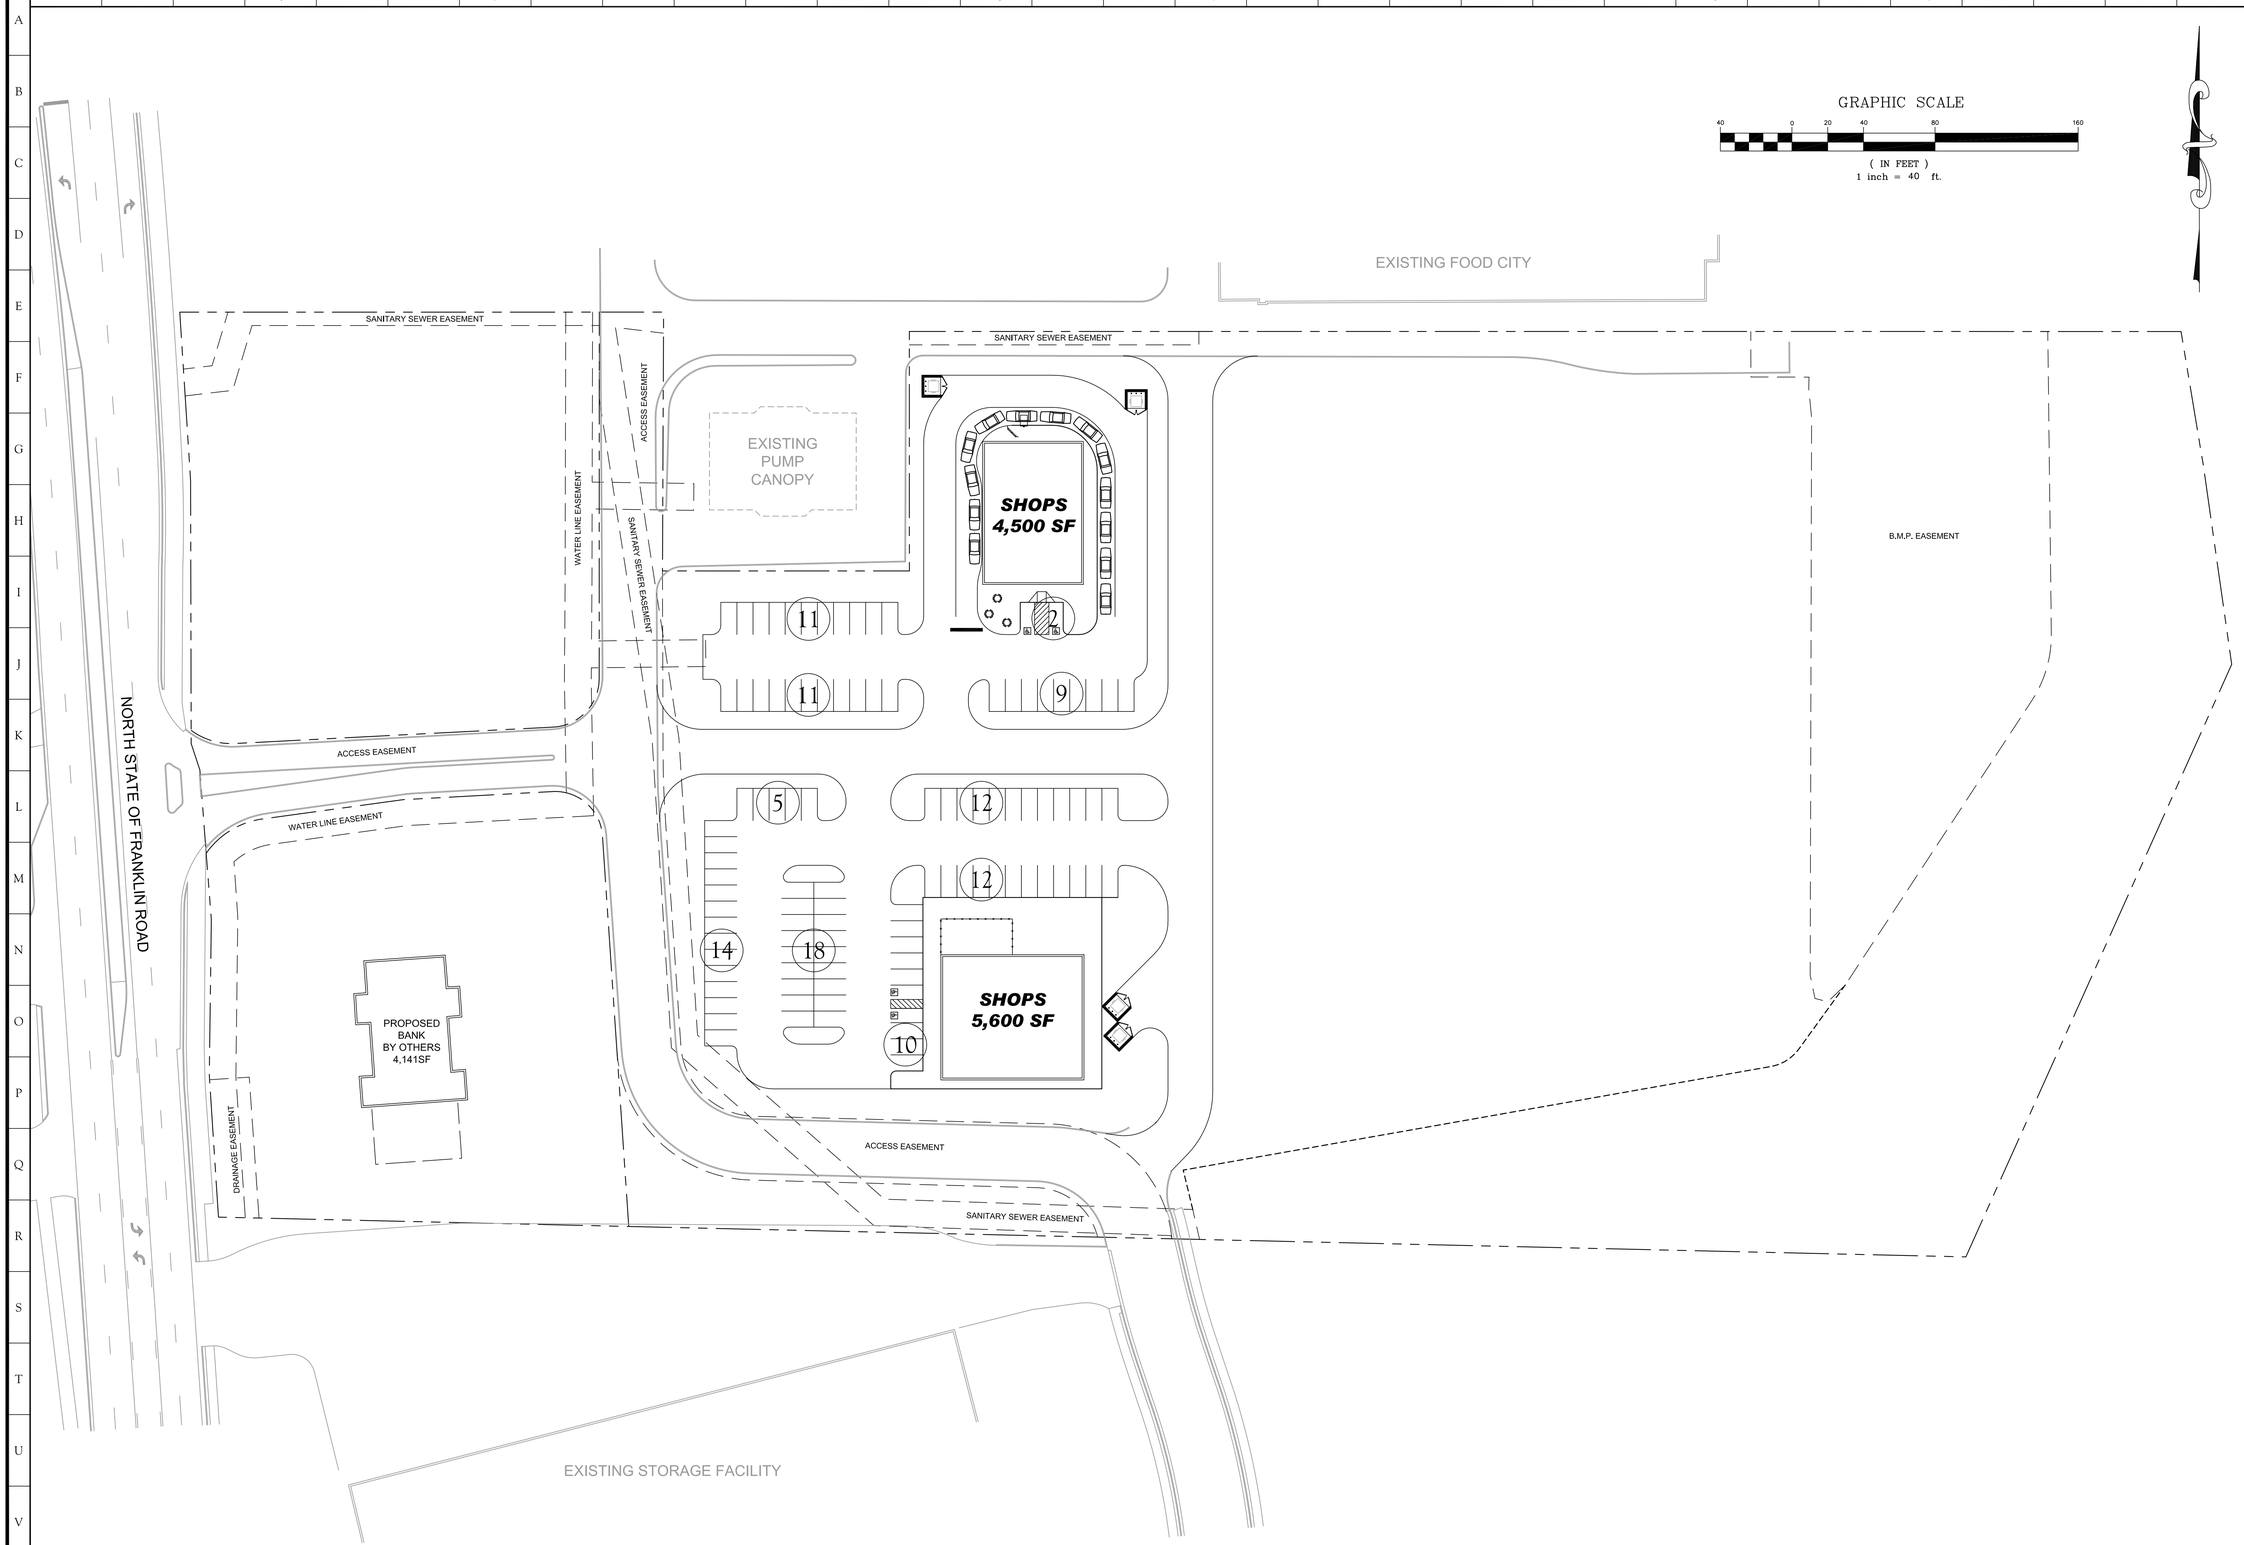

SITE INCORPORATED
Site Infrastructure Transportation Engineers
10215 Technology Drive , Suite 304 Knoxville, TN 37932
Phone: (865) 777-4160 www.site-incorporated.com

Conceptual Site Plan

Proposed Development

North State of Franklin
Johnson City, Tennessee

DRAWN BY: DGB DATE: 10/30/19
CHECKED BY: JRA FILE: 1186JCCSP9

REVISIONS

NO.	DATE	COMMENTS

CSP-9