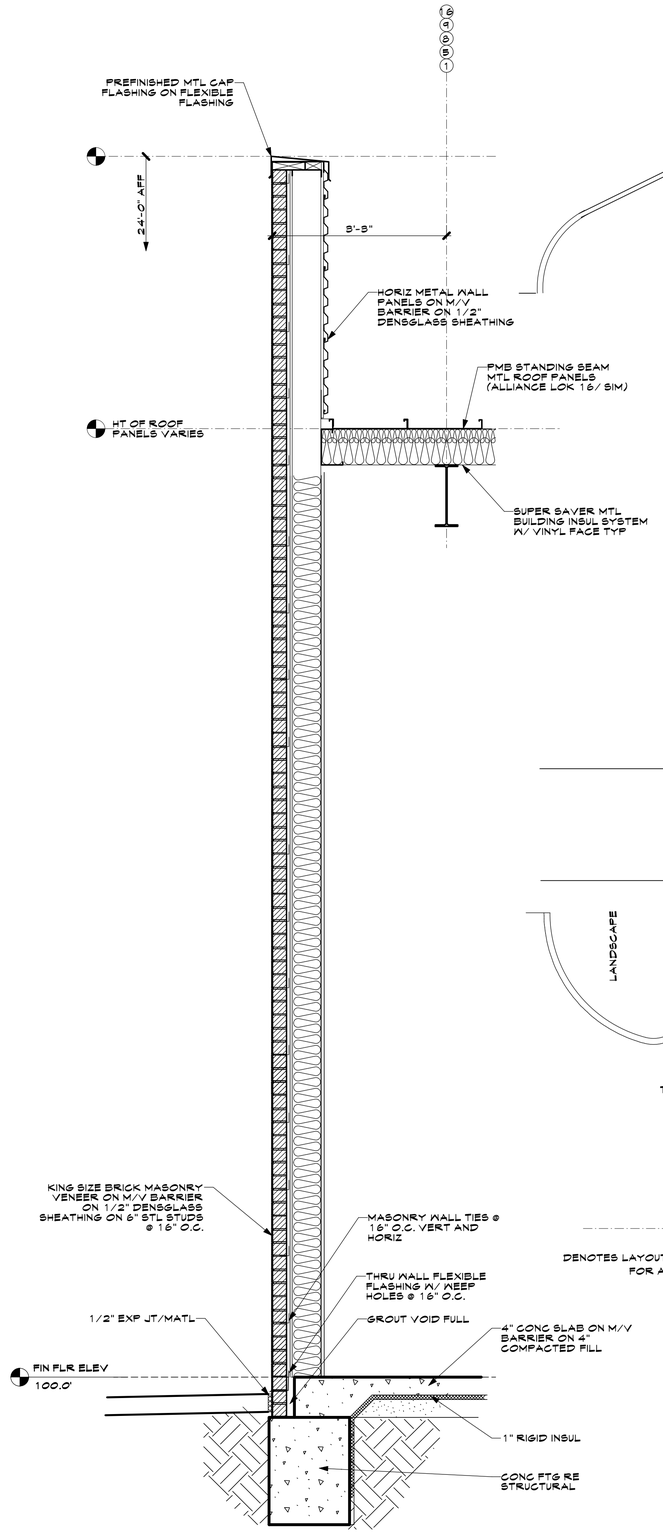

3 WALL SECTION
Scale: 3/4" = 1'-0"

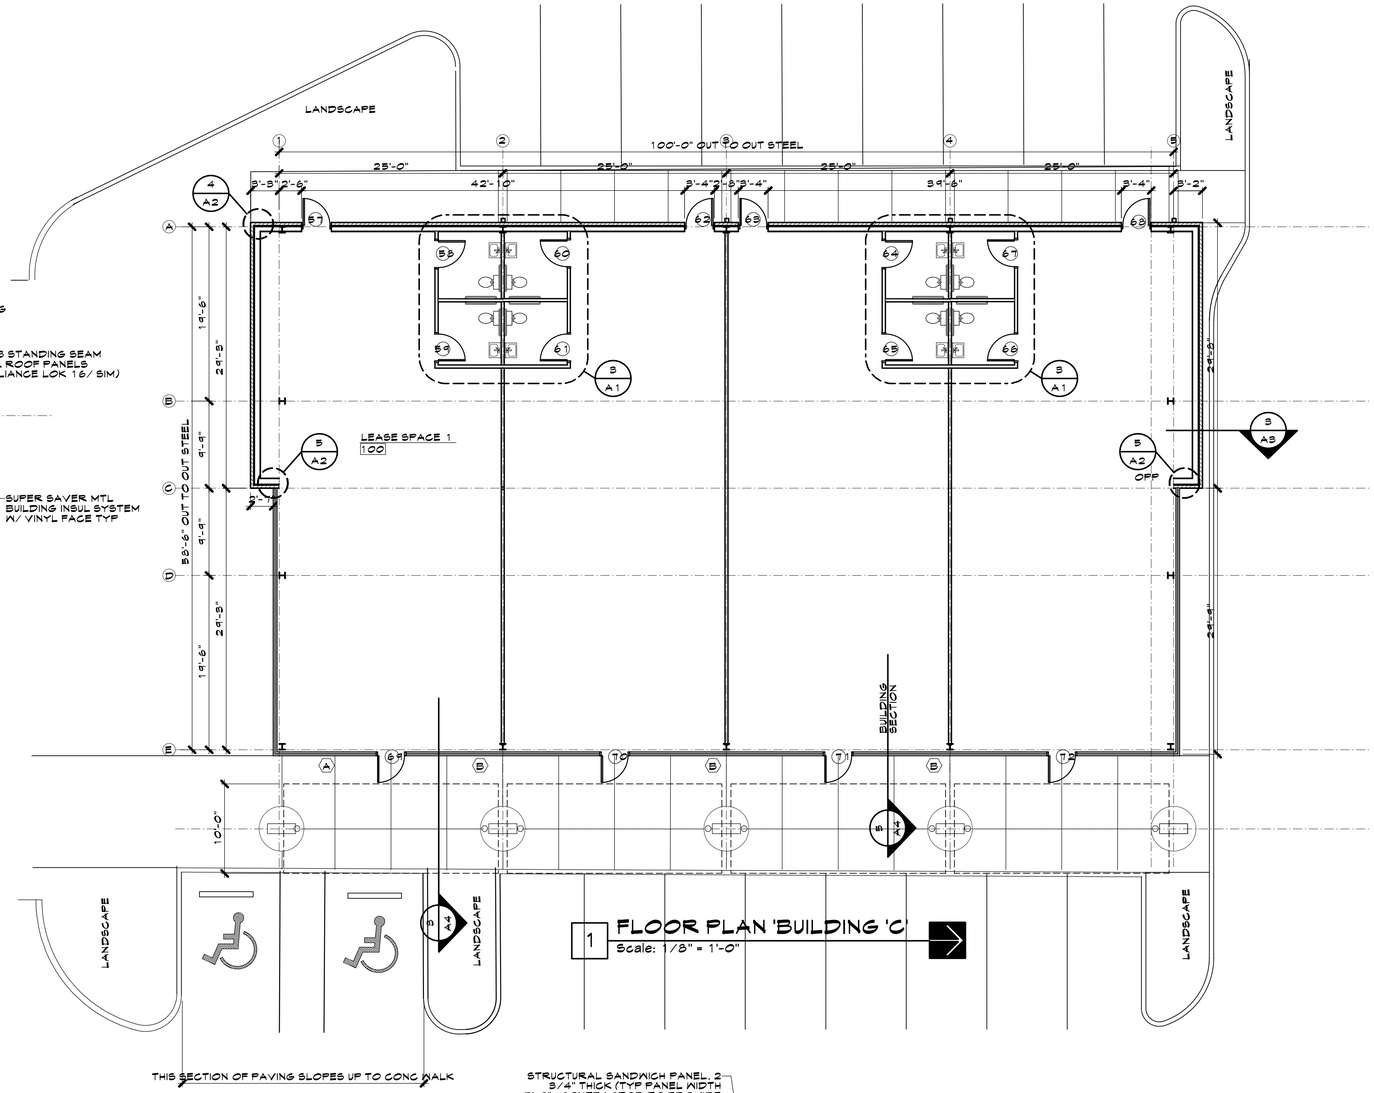

1 FLOOR PLAN 'BUILDING 'C'
Scale: 1/8" = 1'-0"

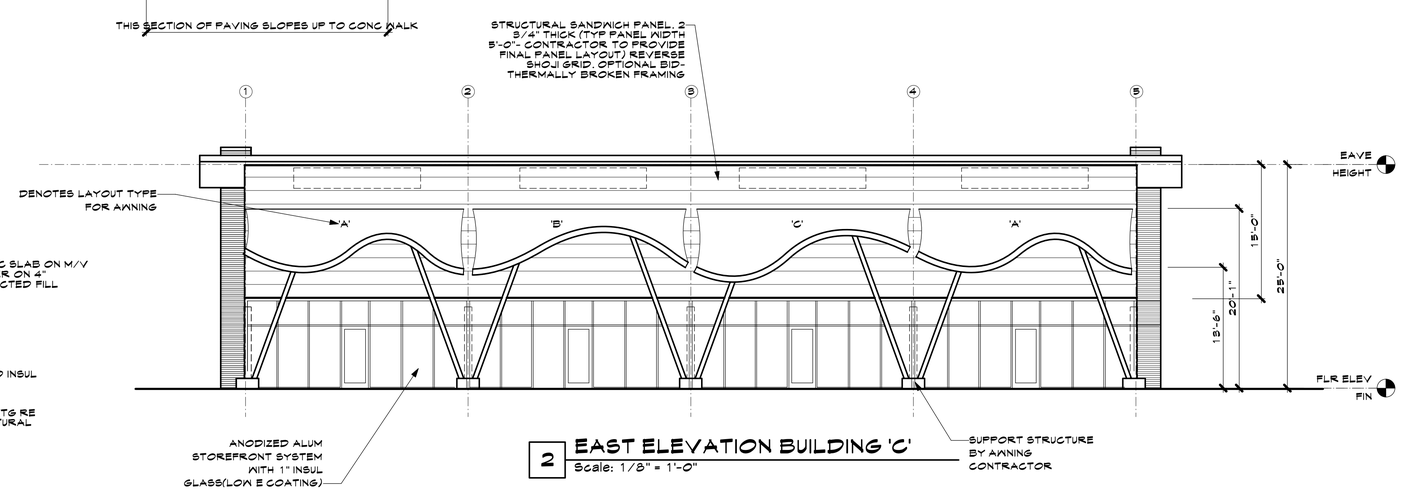

2 EAST ELEVATION BUILDING 'C'
Scale: 1/8" = 1'-0"

PROPOSED RETAIL CENTER
SHOPS ON WESTERN
OKLAHOMA CITY, OK

STATE OF OKLAHOMA
MICHAEL L. McCOY
2363
OKLAHOMA
LICENSED ARCHITECT

Michael McCoy
architects inc
1020 s. westminster
midwest city, ok 73130
405.769.9802
fax 405.259.9013

issue date
7/2/15
revisions

sheet
A3
of five