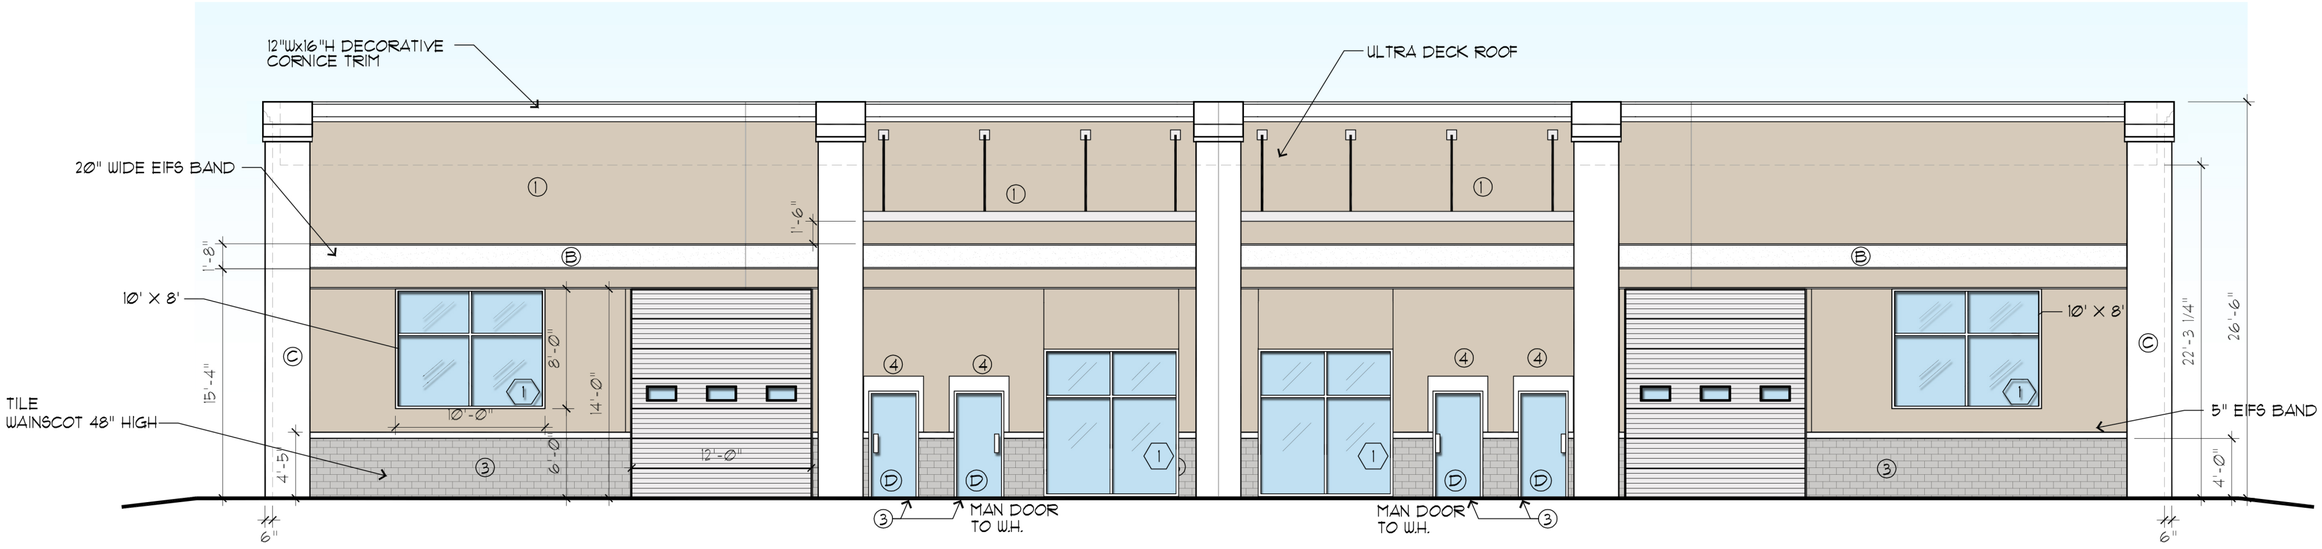

1 WAREHOUSE SOUTH EXTERIOR ELEVATION (STEPHENS STREET FRONT)

SCALE: 1/8" = 1'-0"