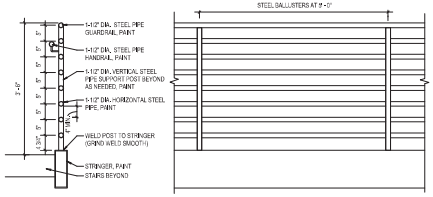

R1 RAILING-1 REFERENCE FLOOR PLAN(S)

7 RAILING TYPES - ELEVATIONS & SECTIONS
3/4" = 1'-0"

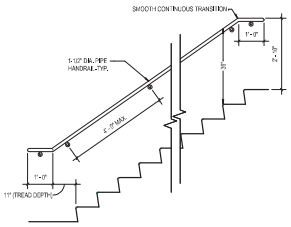

8 STAIR HANDRAIL DIMENSION
1/2" = 1'-0"

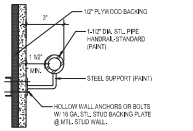

9 STAIR HAND RAIL WALL DIMENSION
3" = 1'-0"

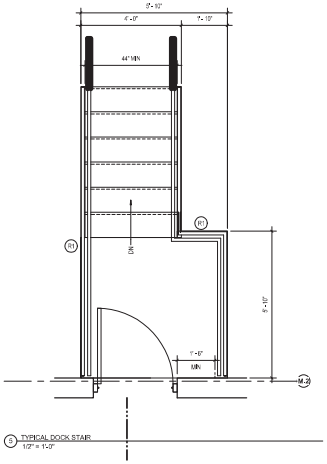

2 TYPICAL DOCK STAIR
1/2" = 1'-0"

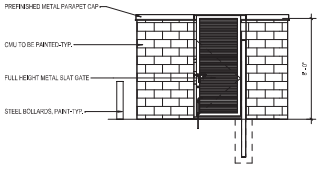

4 DUMPSTER ENCLOSURE SIDE ELEVATION
1/4" = 1'-0"

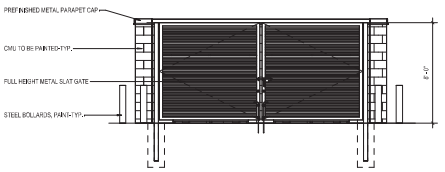

3 DUMPSTER ENCLOSURE FRONT ELEVATION
1/4" = 1'-0"

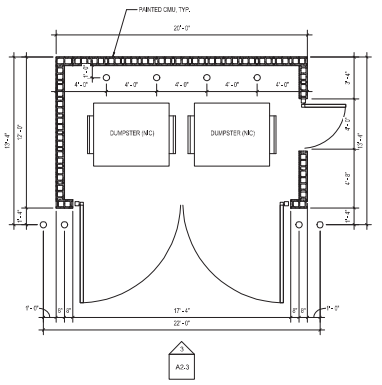

2 DUMPSTER ENCLOSURE FLOOR PLAN
1/4" = 1'-0"

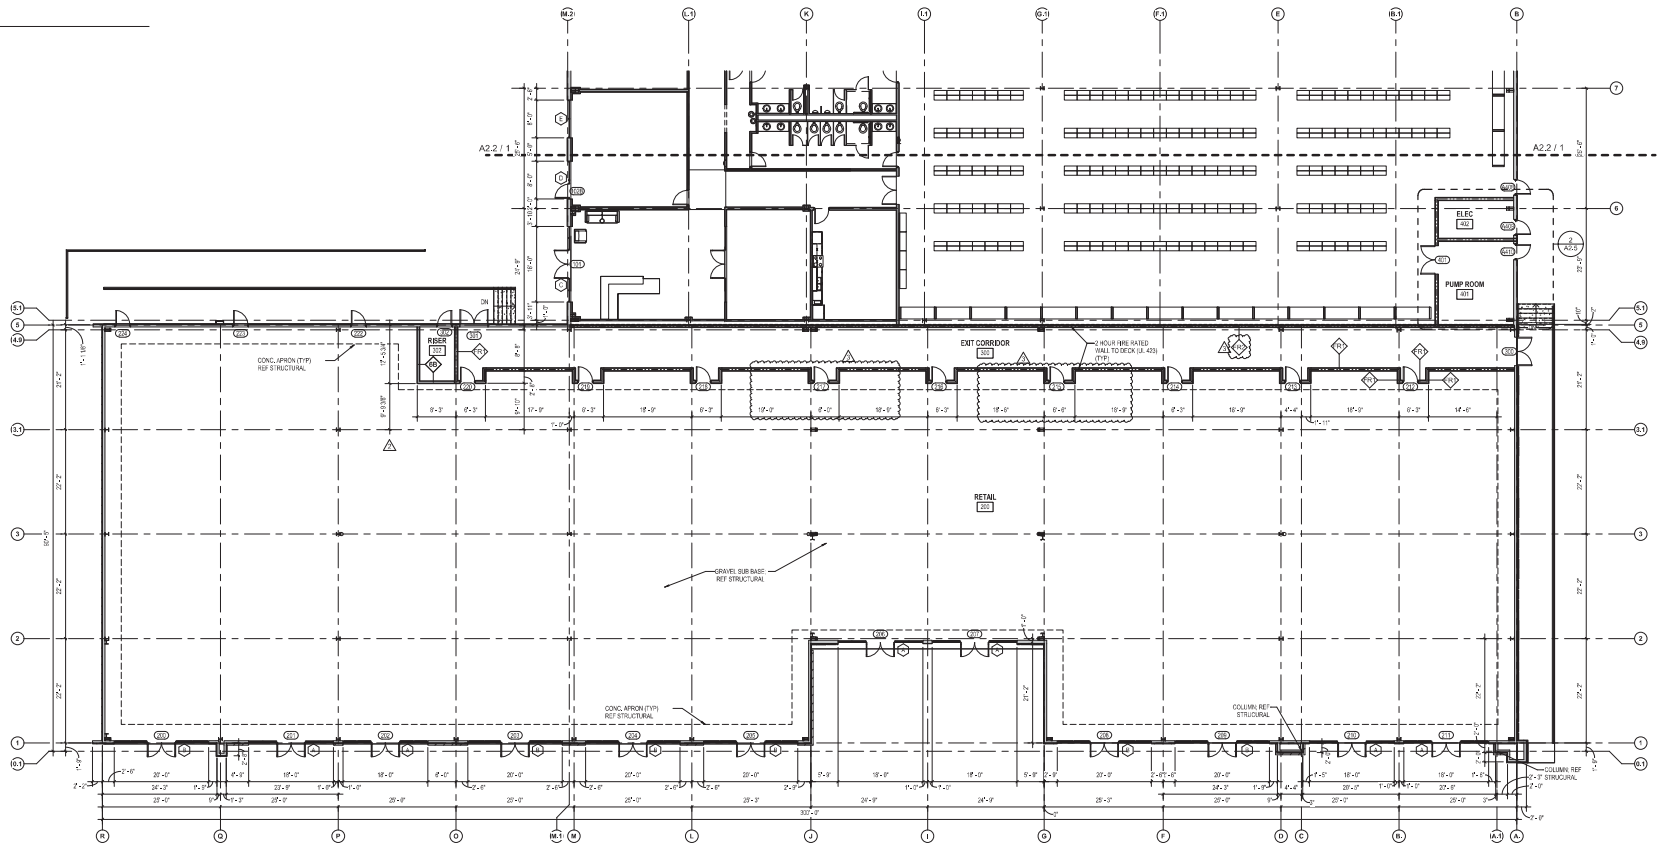

1 FLOOR PLAN B
3/32" = 1'-0"

No.	Description	Date
1	PDR REVIEWS	11/8/2023
2	CHASE & WATER	12/12/2023
3	Revision 3	9/26/2024

SIDES ARCHITECTURAL DESIGN
P.O. BOX 277
ELM SPRINGS, AR 72728
417.567.0881
sides@sidesarchitectdesign.com
www.sidesarchitectdesign.com

REGISTERED ARCHITECT
DEVON B SIDES
License Number 9134
STATE OF ARKANSAS
9/27/2024

Document prepared by Sides Architectural Design is intended only for the specific project and location noted herein and is not to be used otherwise. Any extension of use to any other project or location, or any reproduction in part or whole, without the expressed, written permission of Sides Architectural Design is prohibited. Common law copyright and other property rights reserved. Unauthorized use of these plans without the permission of Sides Architectural Design hereby is forbidden. © 2023 Sides Architectural Design - All rights reserved

PROJECT #:	22-053
SCALE:	As indicated
DATE:	8.7.2023
DRAWN BY:	DS
CHECKED BY:	DS

SHEET:

A2.3

ARCHITECTURAL FLOOR PLAN(S)