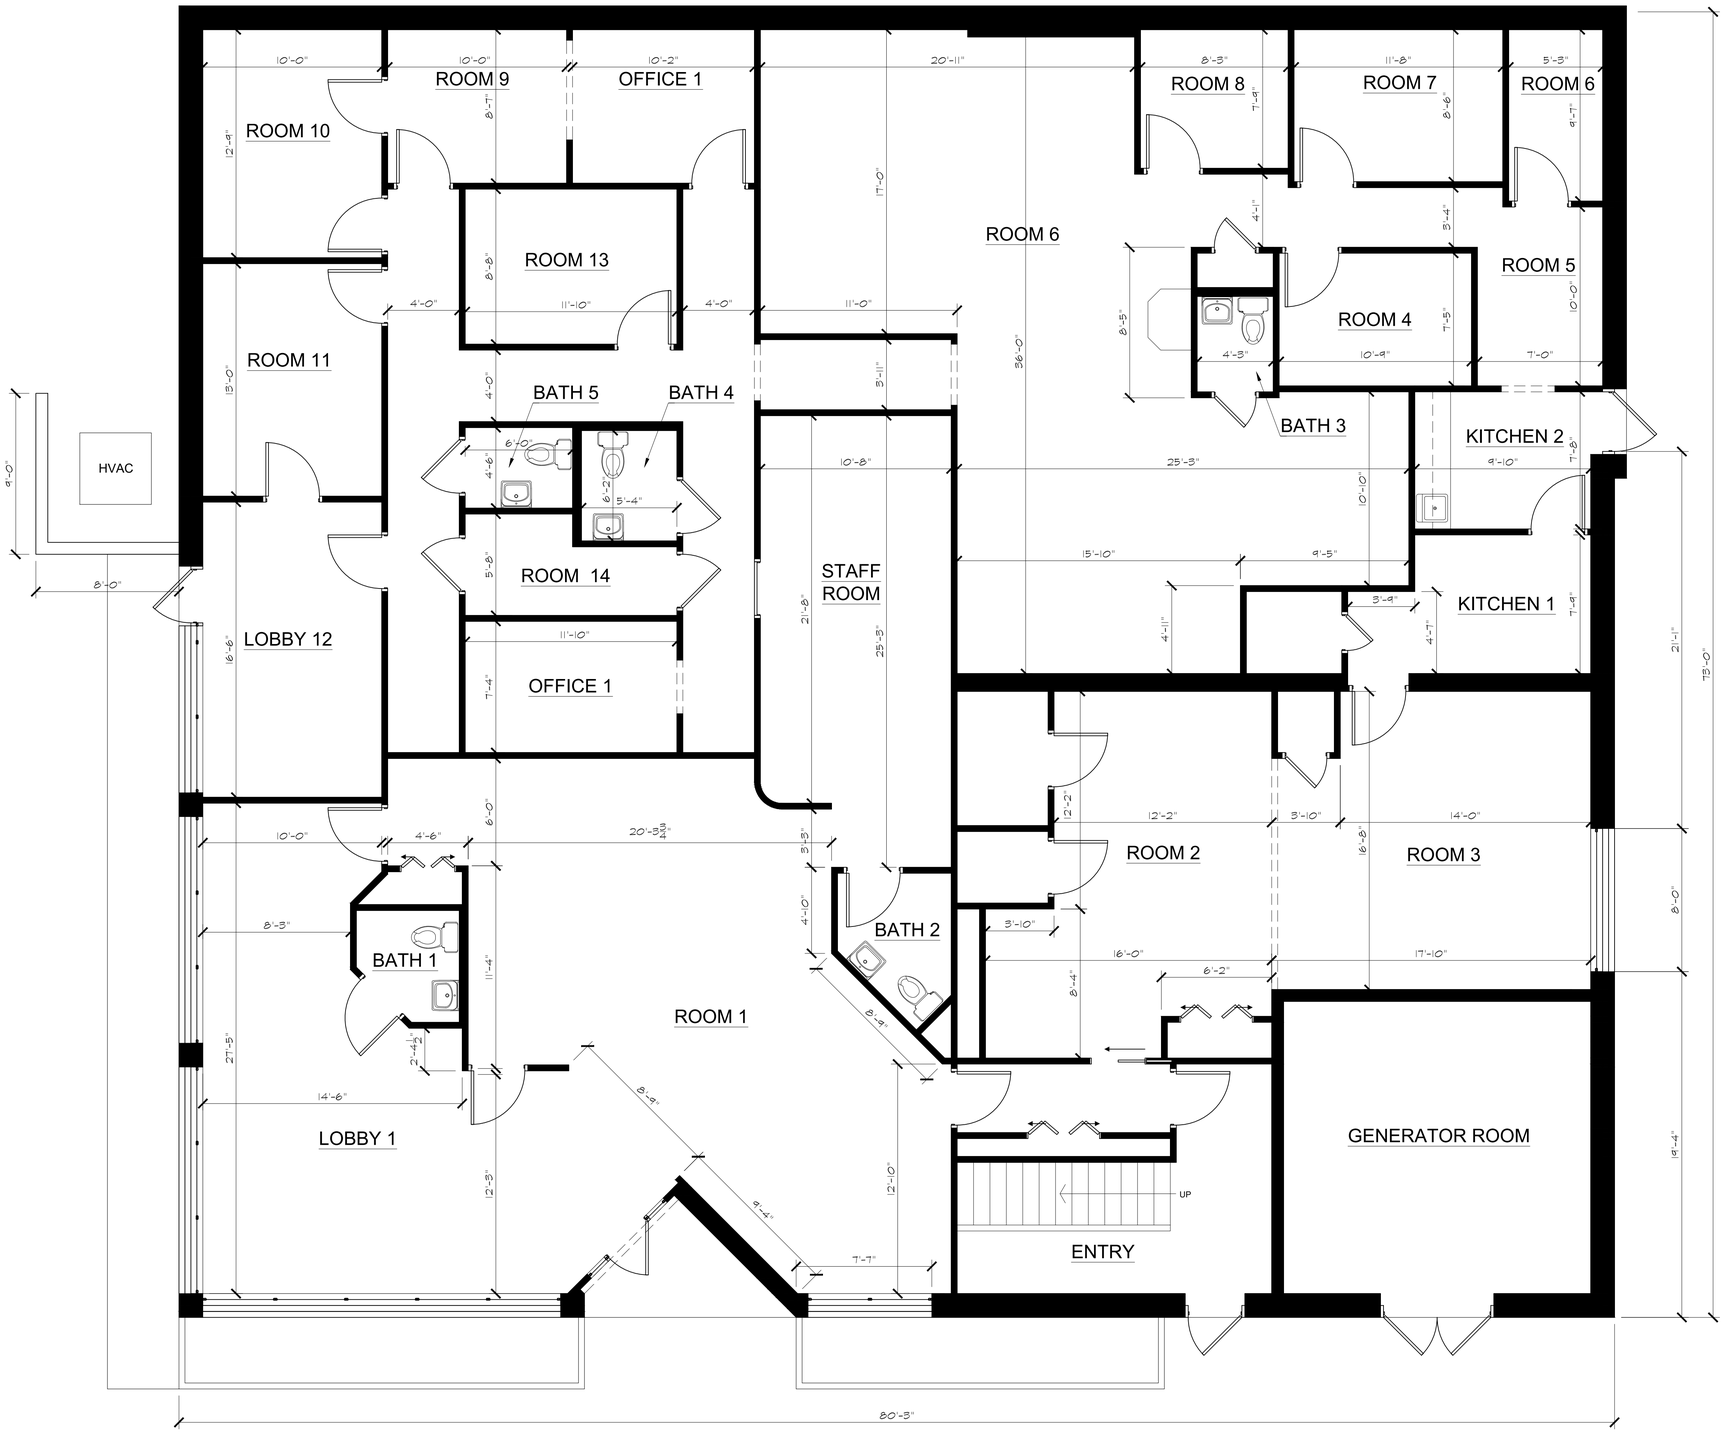

EXISTING LOWER LEVEL PLAN

SCALE : 1/4" - 1'-0"