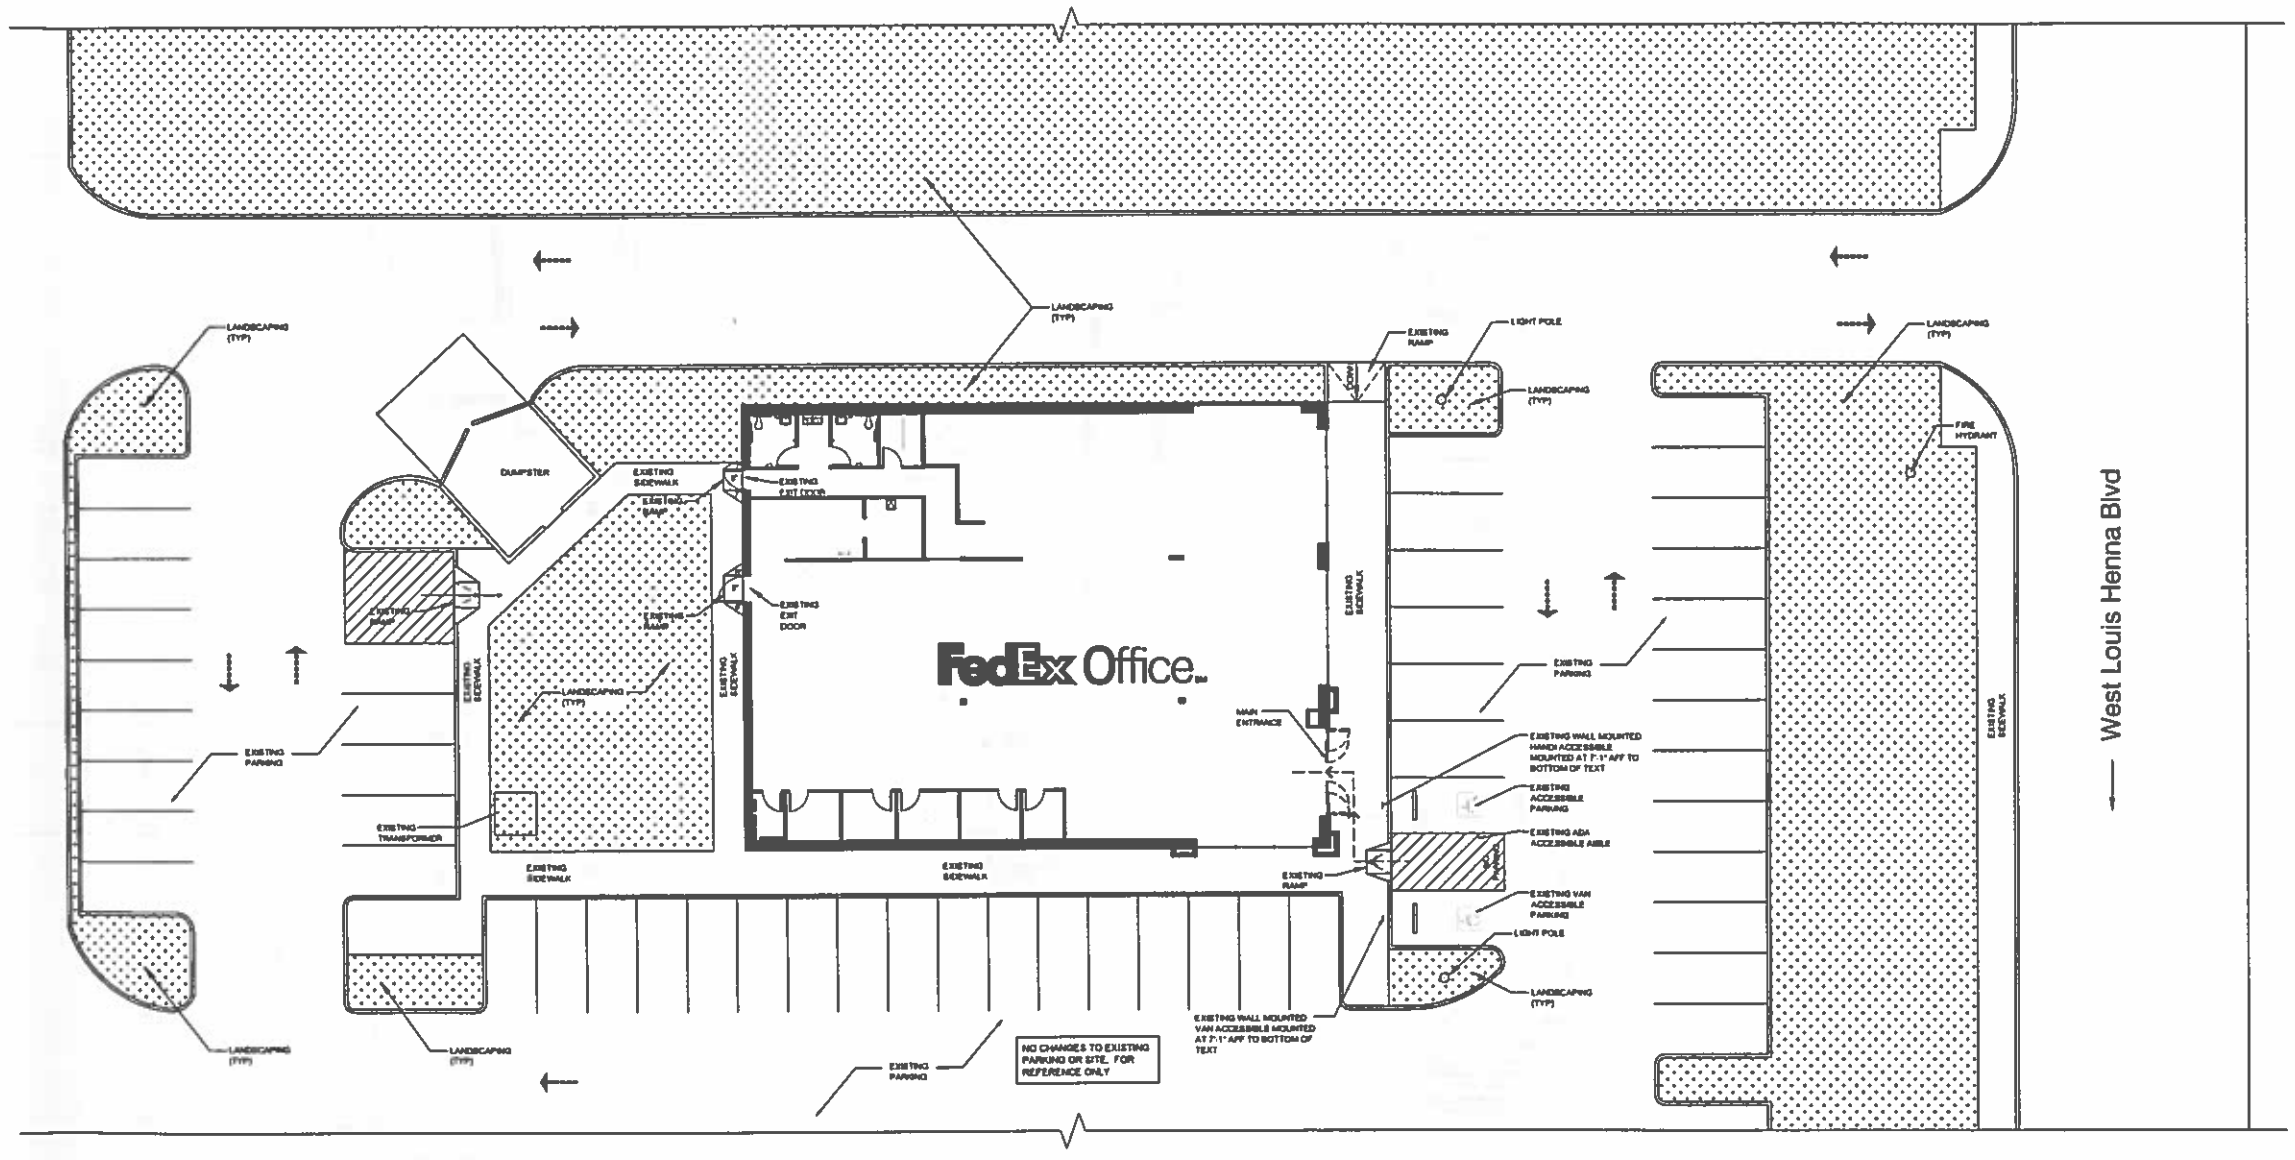

1 SITE PLAN
1/32" = 1'-0"

NORTH

idGROUP
2941 IRVING BLVD.
DALLAS, TEXAS 75207
TEL. 214-638-8600

SEAL

DRAWING IS INCOMPLETE AND MAY NOT BE USED FOR REGULATORY APPROVAL, PERMIT, OR CONSTRUCTION

CONSULTING ENGINEER

MEP PROJECT NO	
STRUCTURAL PROJECT NO	
CIVIL PROJECT NO	

FedEx Office

ROUND ROCK, TX
451 W. LOUIS HENNA BLVD.
AUSTIN, TX 78728

DRAWN NO	DATE ID NO	PROJECT
0800	0001103	REF

STIPULATION FOR REUSE

ROUND ROCK, TX 78729

10/10/14

PERMIT/BID

© 2014 FedEx Office

NO	REVISIONS	DATE

PERMIT SET ISSUE DATE: 10.10.14
BID SET ISSUE DATE: 10.10.14
CONSTRUCTION SET ISSUE DATE: —

DRAWING TITLE
SITE PLAN

DRAWING NUMBER
C-1.0

TEMPLATE (36 x 42) ISSUE 06/02/14