DRAWING INFORMATION DEPICTS TO THE BEST OF MY KNOWLEDGE AND BELIEF AN ACCURATE REPRESENTATION OF THE EXISTING AND PROPOSED FIELD CONDITIONS. ALL SUBSEQUENT WORK GENERATED BY OTHERS, BASED ON THIS INFORMATION MUST HAVE INDEPENDENT PRIOR VERIFICATION OF ALL EXISTING DIMENSIONS AND FIELD CONDITIONS.

CONTRACTOR TO VERIFY ALL DIMENSIONS IN FIELD PRIOR TO CONSTRUCTION. NOTIFY ARCHITECT OF ANY DISCREPANCIES. DO NOT SCALE FROM DRAWINGS.

NOT RELEASED FOR CONSTRUCTION

ANGEL C. SAOUL, FAIA
ARCHITECTS ● PLANNERS ● INTERIORS, PLLC
12360 SW 132nd CT, SUITE 216 AA-27278 PHONE: (786) 732-0760
MIAMI, FLORIDA 33186 WWW.SAOULARCHITECTS.NET FAX: (786) 732-0765

SHEET TITLE: FIFTH FLOOR PLAN

SHEET NO.: A1.11E

DWN:	RAL, C.T.
CHECK:	ACS2, AIA
SCHEM.	05/10/2023
1. DATE	-
R. BID	-
R. CONS.	-
CONT.	2229

COLIBRI APARTMENTS
1790 NE 149TH STREET
MIAMI, FLORIDA 33181

	DATE
REVISIONS	

ANGEL C SAOUL AA NCARB
AR 12558

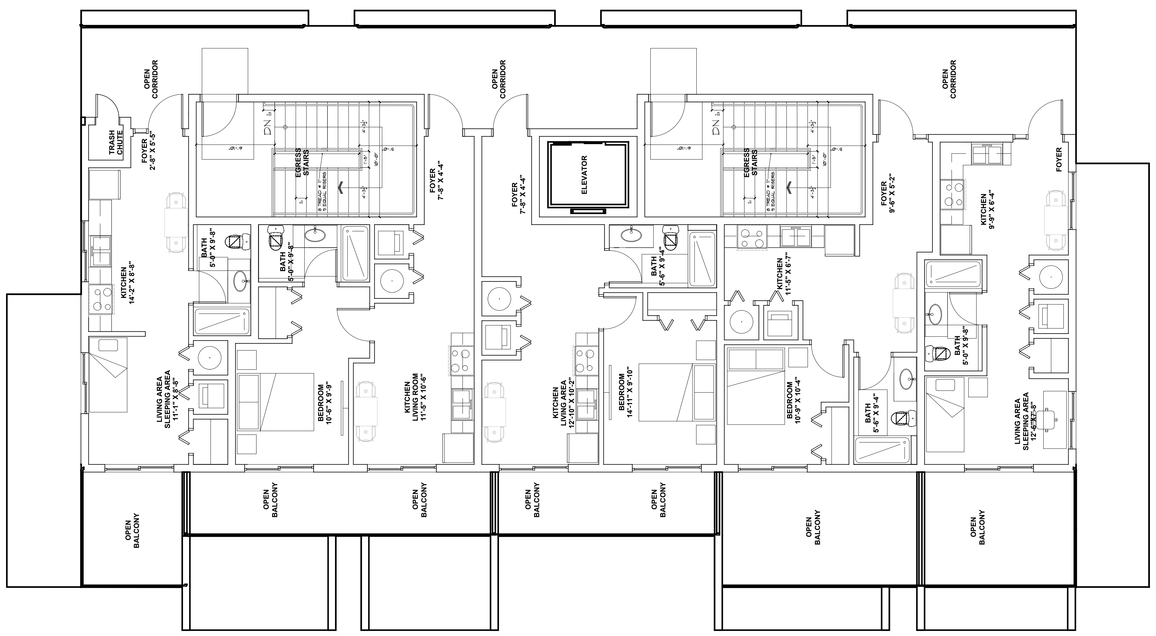

NORTH

1 FIFTH FLOOR PLAN
A1.11E SCALE: 3/16" = 1'-0"