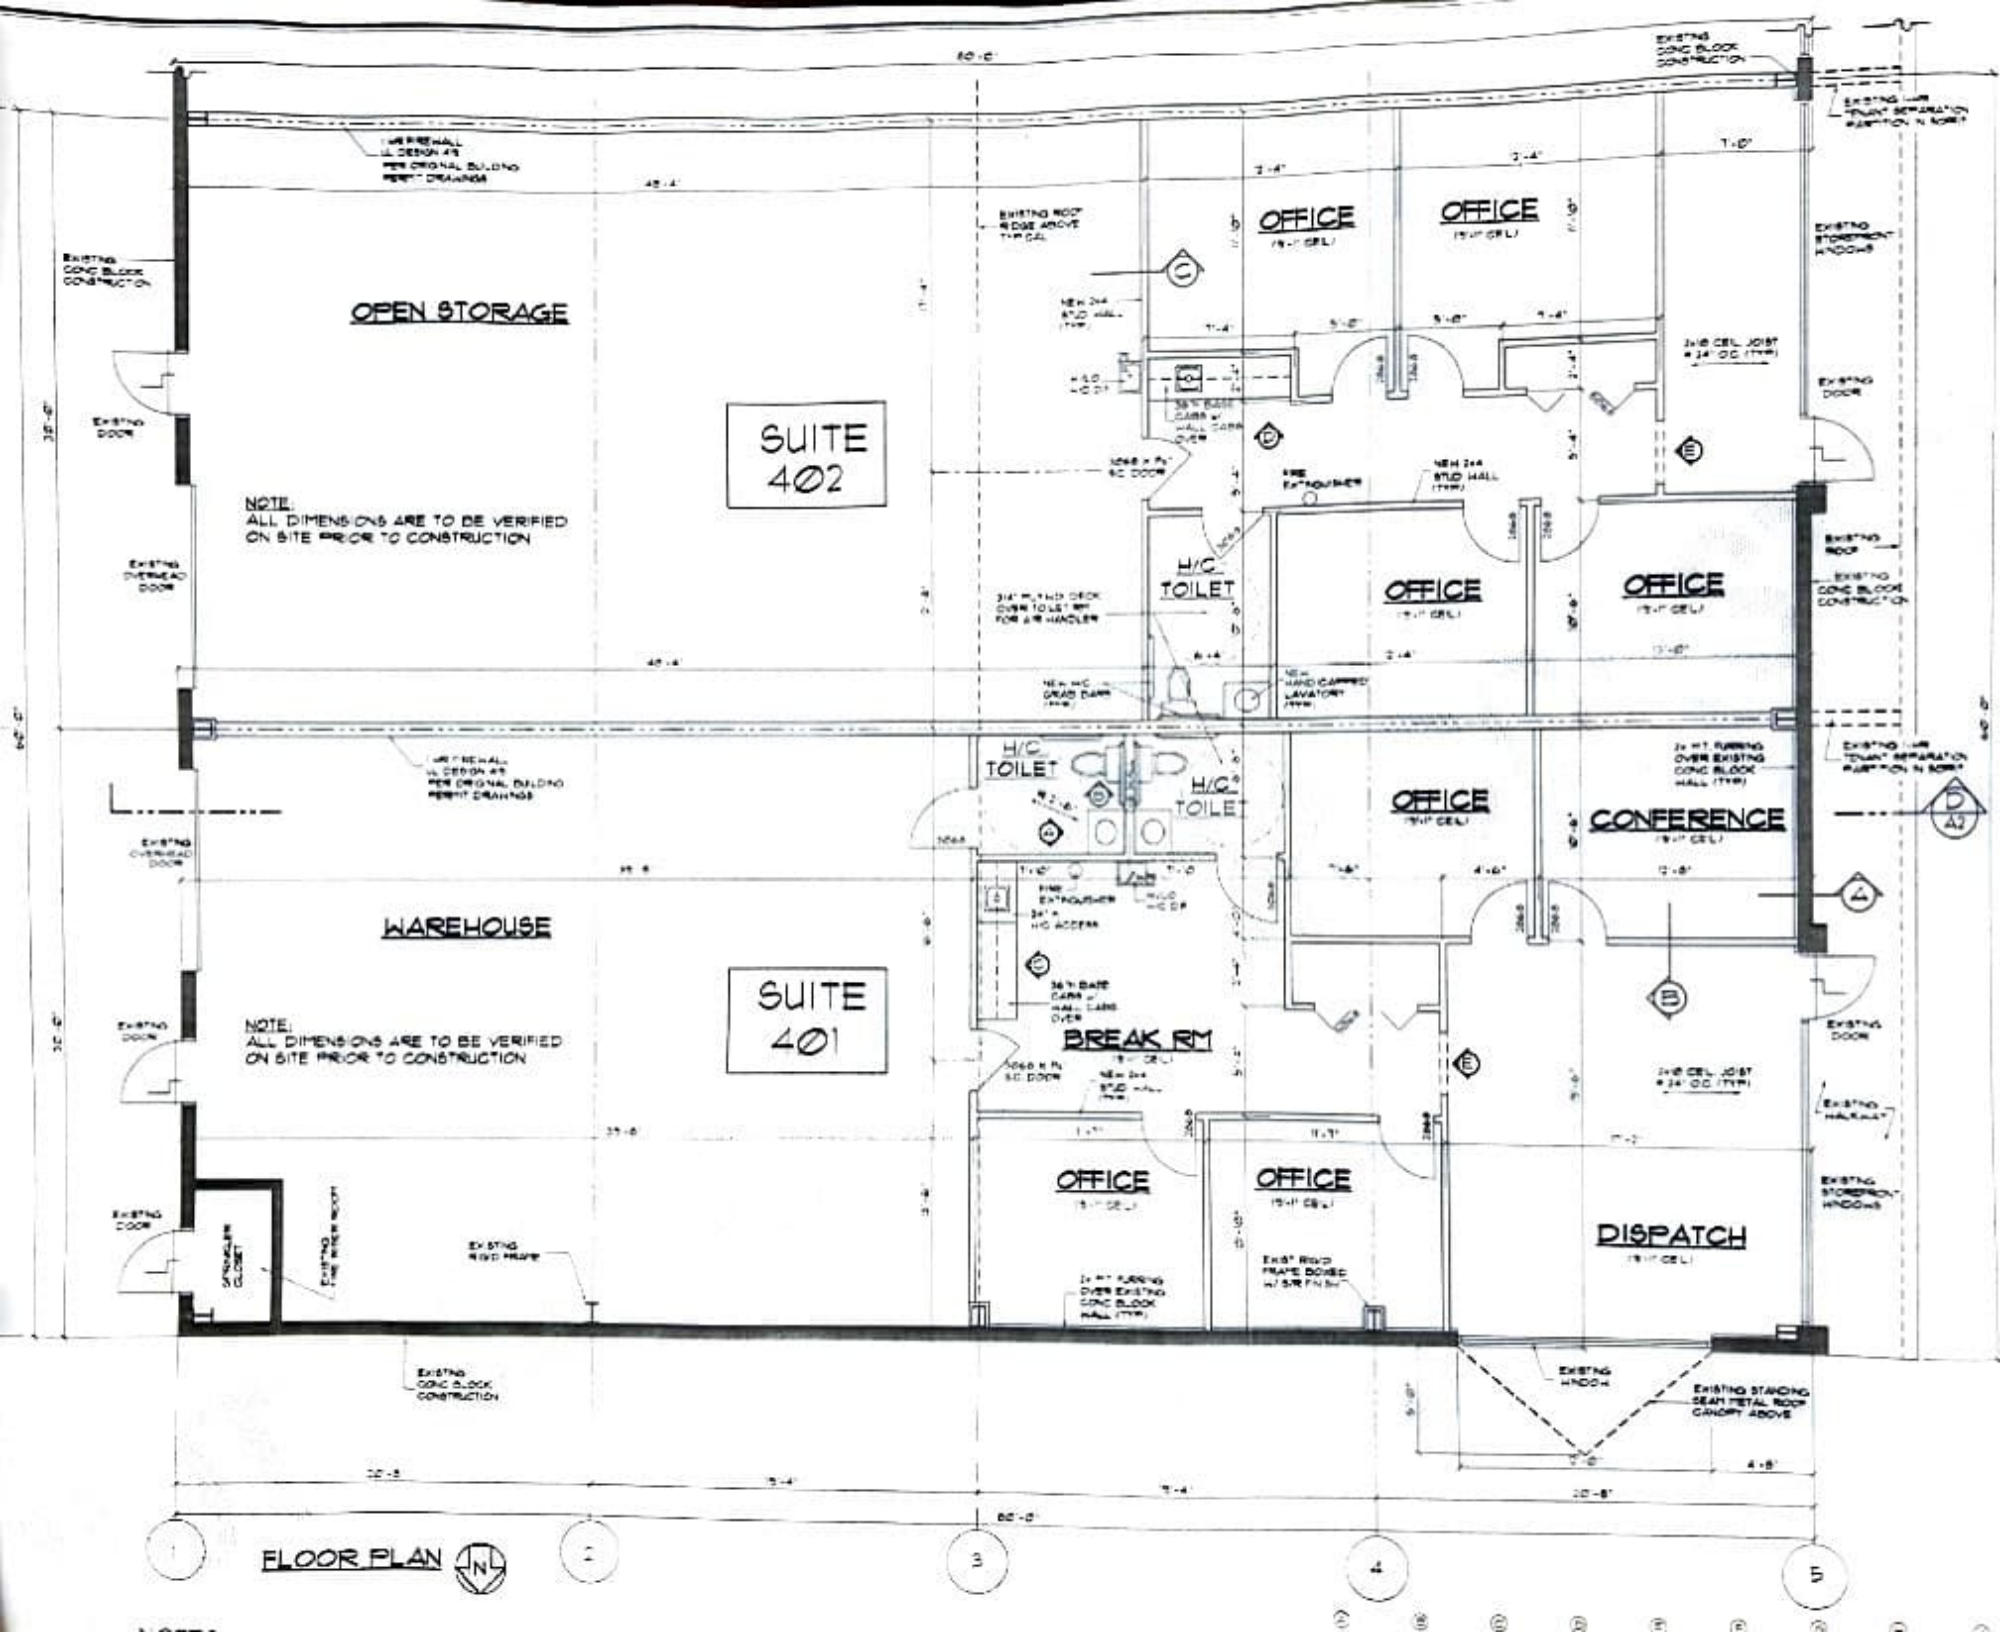
OPEN STORAGE
SUITE 402
NOTE:
ALL DIMENSIONS ARE TO BE VERIFIED ON SITE PRIOR TO CONSTRUCTION
OFFICE
OFFICE
OFFICE
OFFICE
OFFICE
H/C TOILET
H/C TOILET
H/C TOILET
CONFERENCE
WAREHOUSE
SUITE 401
NOTE:
ALL DIMENSIONS ARE TO BE VERIFIED ON SITE PRIOR TO CONSTRUCTION
BREAK RM
OFFICE
OFFICE
DISPATCH
EXISTING CONC BLOCK CONSTRUCTION
EXISTING DOOR
EXISTING OVERHEAD DOOR
EXISTING STOREFRONT WINDOWS
EXISTING ROOF
EXISTING HALLWAY
EXISTING STANDING SEAM METAL ROOF CANOPY ABOVE
EXISTING WINDOW
EXISTING WOOD FRAME
SPRINKLER CLOSET
FIRE EXTINGUISHER
NEW 2x4 STUD WALL (TYP)
2x10 CEIL JOIST @ 24" OC (TYP)
60'-0"
80'-0"
1
2
3
4
5

FLOOR PLAN