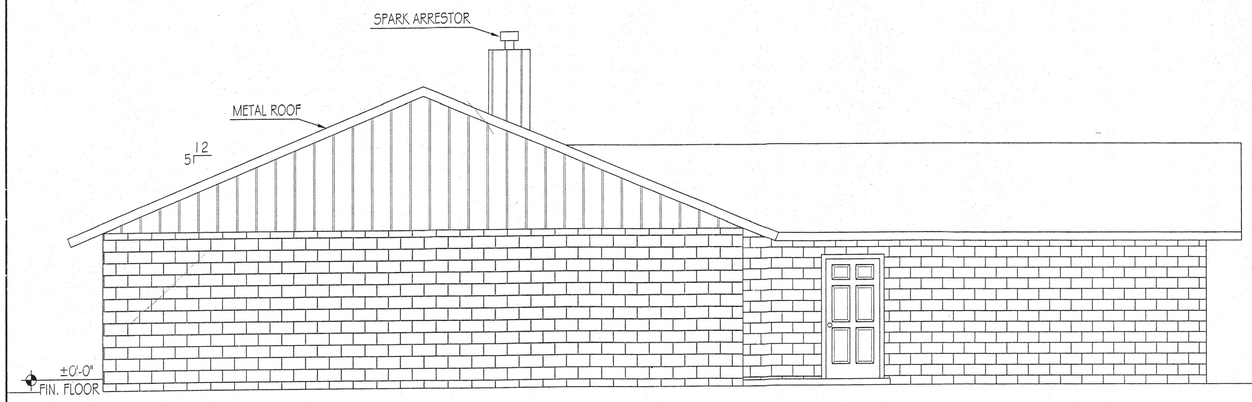

LEFT ELEVATION

1/4" = 1'

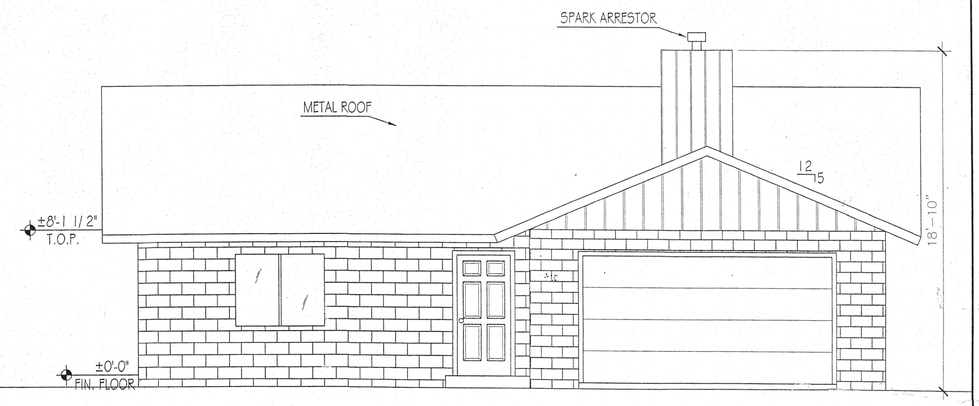

FRONT ELEVATION

1/4" = 1'

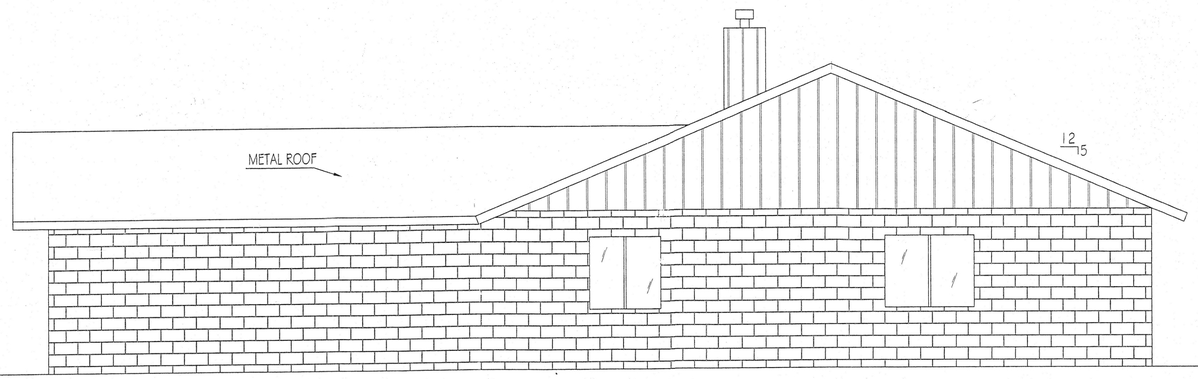

RIGHT ELVATION

1/4" = 1'

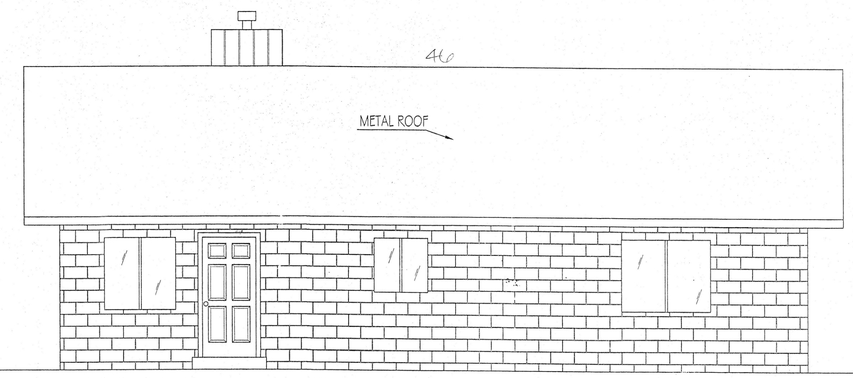

REAR ELEVATION

1/4" = 1'

ROOF VENTING CALCULATIONS

2032 SQ. FT./300= 6.77 SQ. FT. OF NET FREE AIR,
6.77 x 144= 975 SQ. IN. OF NET FREE AIR,
65' OF RIDGE VENT ALLOWS 1170 SQ. IN
48 VENTED BIRD BLOCKS ALLOW 288 SQ. IN.
975 SQ. IN. REQUIRED, 1458 SQ. IN ALLOWED

Office Set

APPROVED PLANS
Subject to Conformance with
Navajo County Addenda & Additions
and the International Building Codes

11-10-14
Date

Building Inspector

N.C. Regs attached to Field Set

REVISIONS
3-7-12

BOBBY E Cooper
White Mt Lake 8356 Silver Creek Dr

Date:	Job Number:
2/12	305
Drawn By:	Checked By:
JL	XXX

Sheet: 1