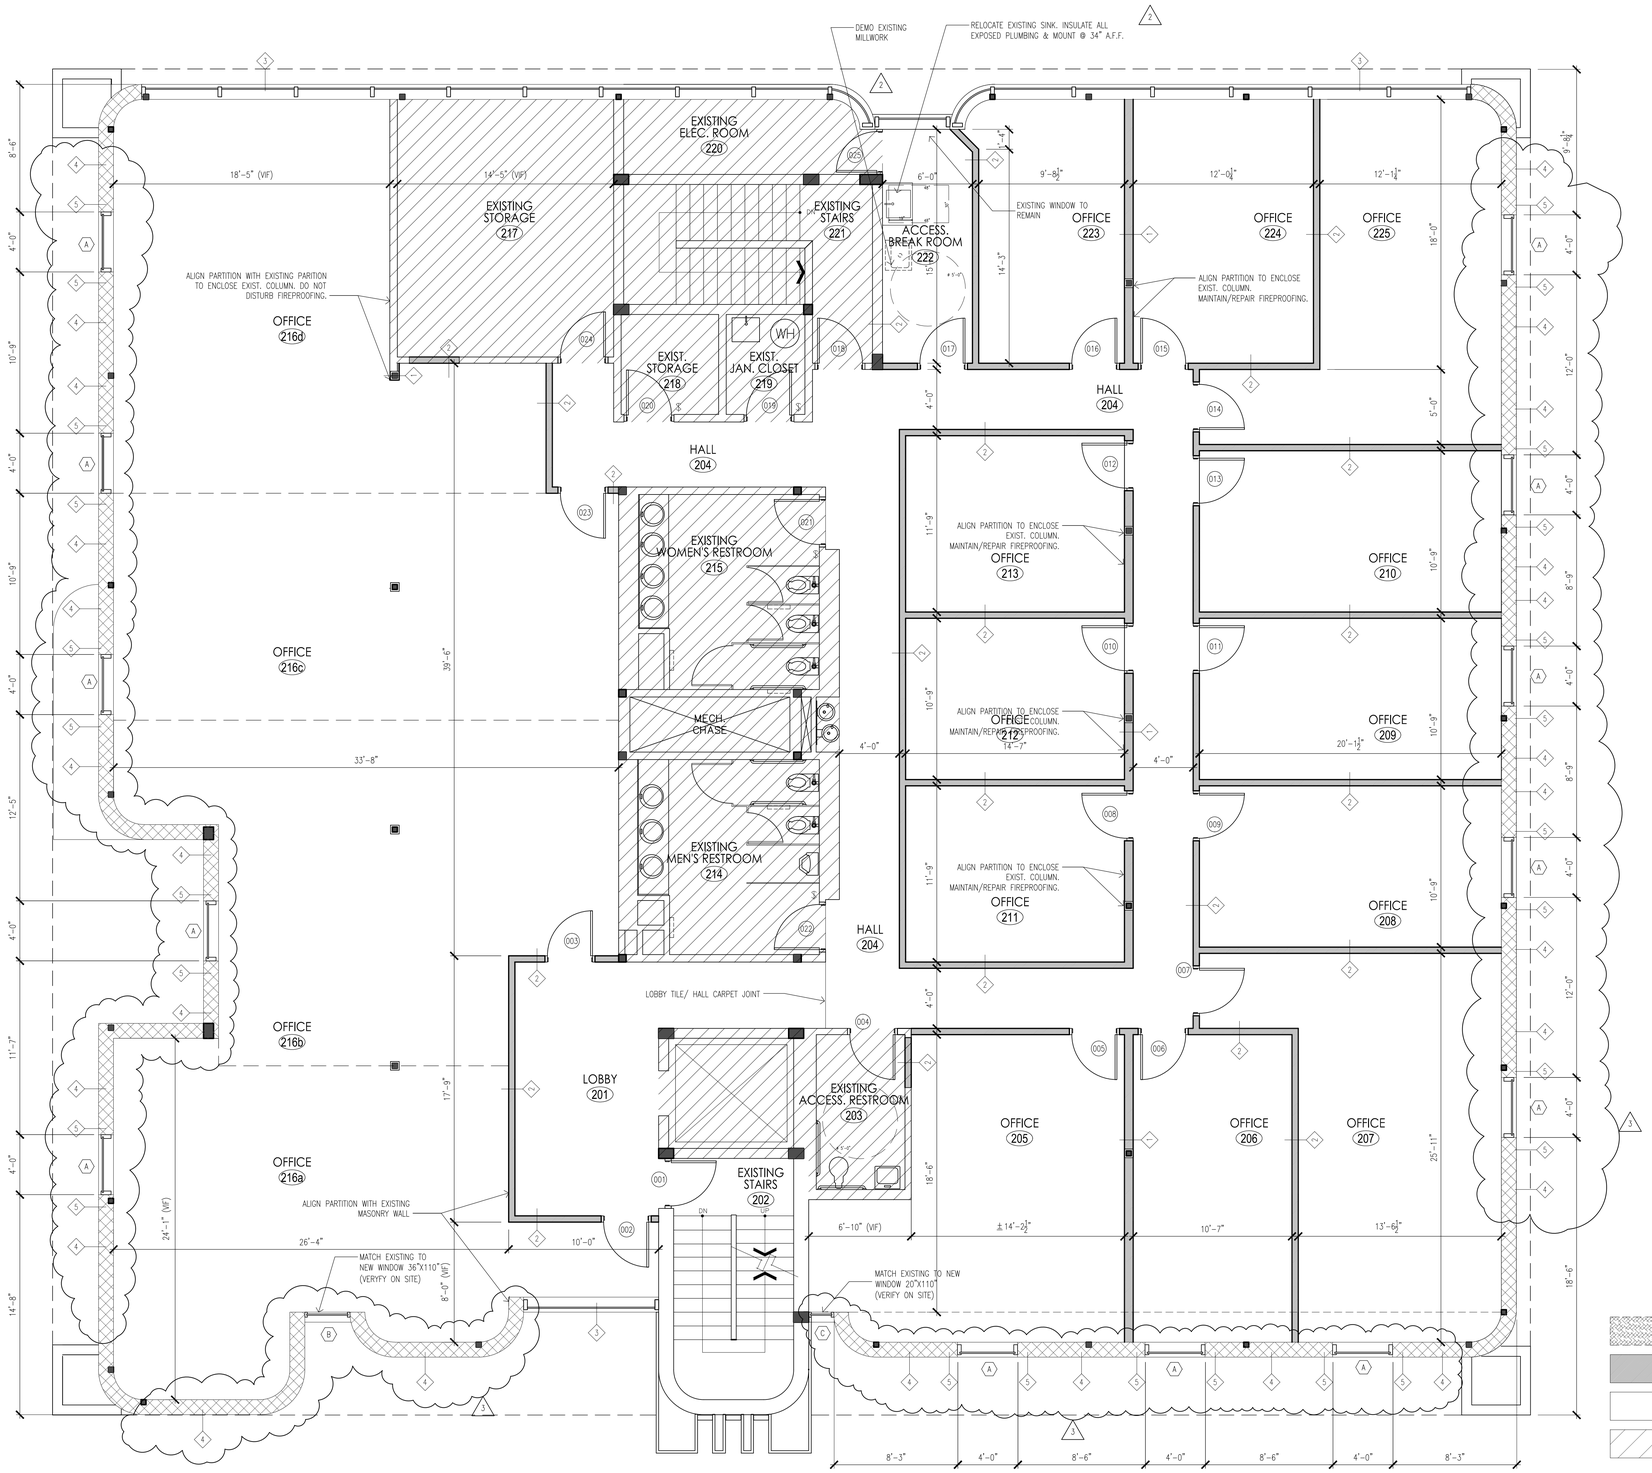

LEGEND

- ITEMS TO DEMO/REMOVE/SALVAGE
- NEW WALLS
- EXISTING WALLS TO REMAIN
- EXISTING AREAS: NOT IN CONTRACT

1 SECOND LEVEL FLOOR PLAN

SCALE 1/4" = 1'-0"

PROJECT NORTH

SCALE

0 1 2 3 4 5 10 15

RAD ARCHITECTURE

117 N.W. 42 AVE C.U. #3
MIAMI, FL 33126
PHONE 305-643-4771
FAX 305-643-4775
www.radmiami.com

MEP ENGINEER
RAFAEL PENA JR. P.E.
4977 SW 74th COURT
MIAMI, FL 33176
PHONE 305-666-2131
FAX 305-666-0131

STRUCTURAL ENGINEER
SOLVER STRUCTURAL PARTNERSHIP, INC.
7500 N.W. 25 ST. SUITE #205
MIAMI, FL 33122
PHONE 305-592-9366
FAX 305-599-9347

2401 DOUGLAS RD.

FORTUNE INTERNATIONAL REALTY - CORAL GABLES OFFICES

MIAMI, FLORIDA 33145

DATE	PACKAGE
03-17-2010	PERMIT
09-05-2012	REV. 1 △1
09-17-2012	REV.2 △2
04-15-2013	REV.3 △3
	—
	—
	—
	—
	—
	—
	—
	—
	—

9199

Designed By: R.A.
Drawn By: CA
Checked By: —
File Name: 9199-Second Level Finish Out-060513.dwg

A2-1