THIS PLAN IS PREPARED FOR ILLUSTRATION PURPOSES ONLY. THE PLAN IS SUBJECT TO CHANGE.

BUILDING & PARKING SUMMARY:

COMMERCIAL-A	= 15,725± SF
COMMERCIAL-B	= 11,475± SF
COMMERCIAL-C	= 28,900± SF
TOTAL	= 56,100± SF

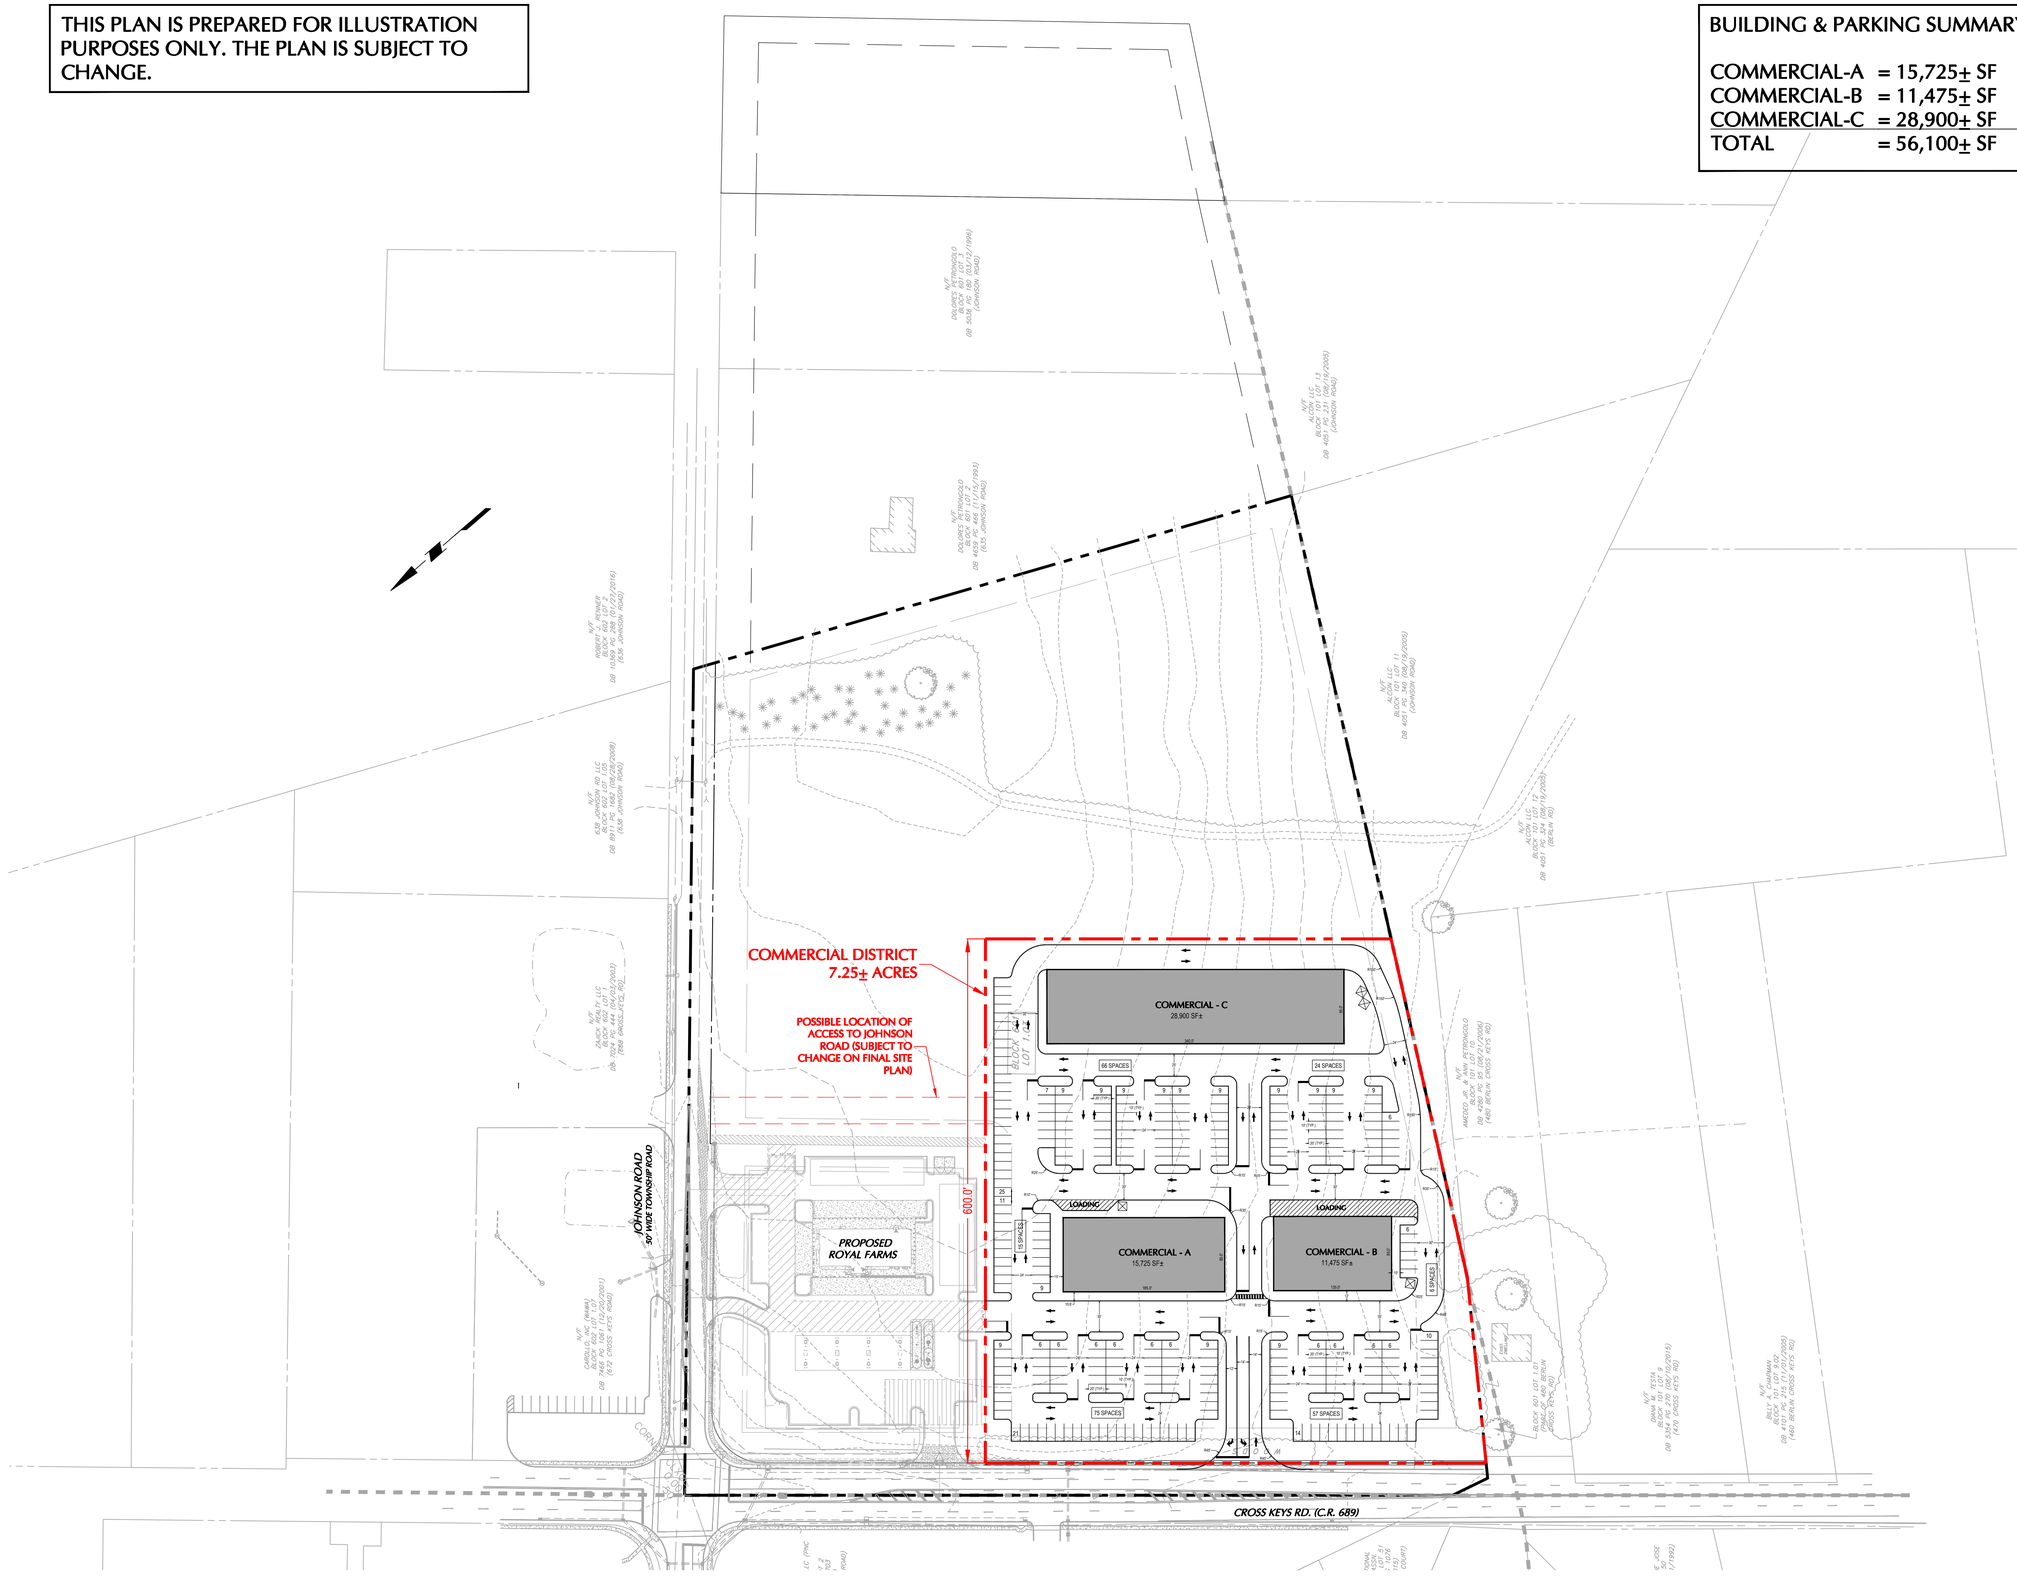

arna
ENGINEERING
CIVIL ENGINEERS

arna Engineering Inc.
1456 Ferry Rd. , Suite 603
Doylestown, PA 18901
T: 215.766.8280
F: 215.434.5280

80 0 40 80
SCALE IN FEET

Project

WINSLOW
MIXED USE
BLOCK No. 601 LOT No. 1.03

WINSLOW TOWNSHIP
CAMDEN COUNTY NEW JERSEY

Drawing Title

CONCEPT PLAN

SIGNATURE
PROFESSIONAL XXXXXXXXXX
STATE LIC. No. XXXXX

DATE	COMMENTS	NO.

REVISIONS

Project No.	230007601
Date	08/22/2022
Scale	1" = 80'
Drawn By	AG
Checked By	CT

Drawing No.

CP 06