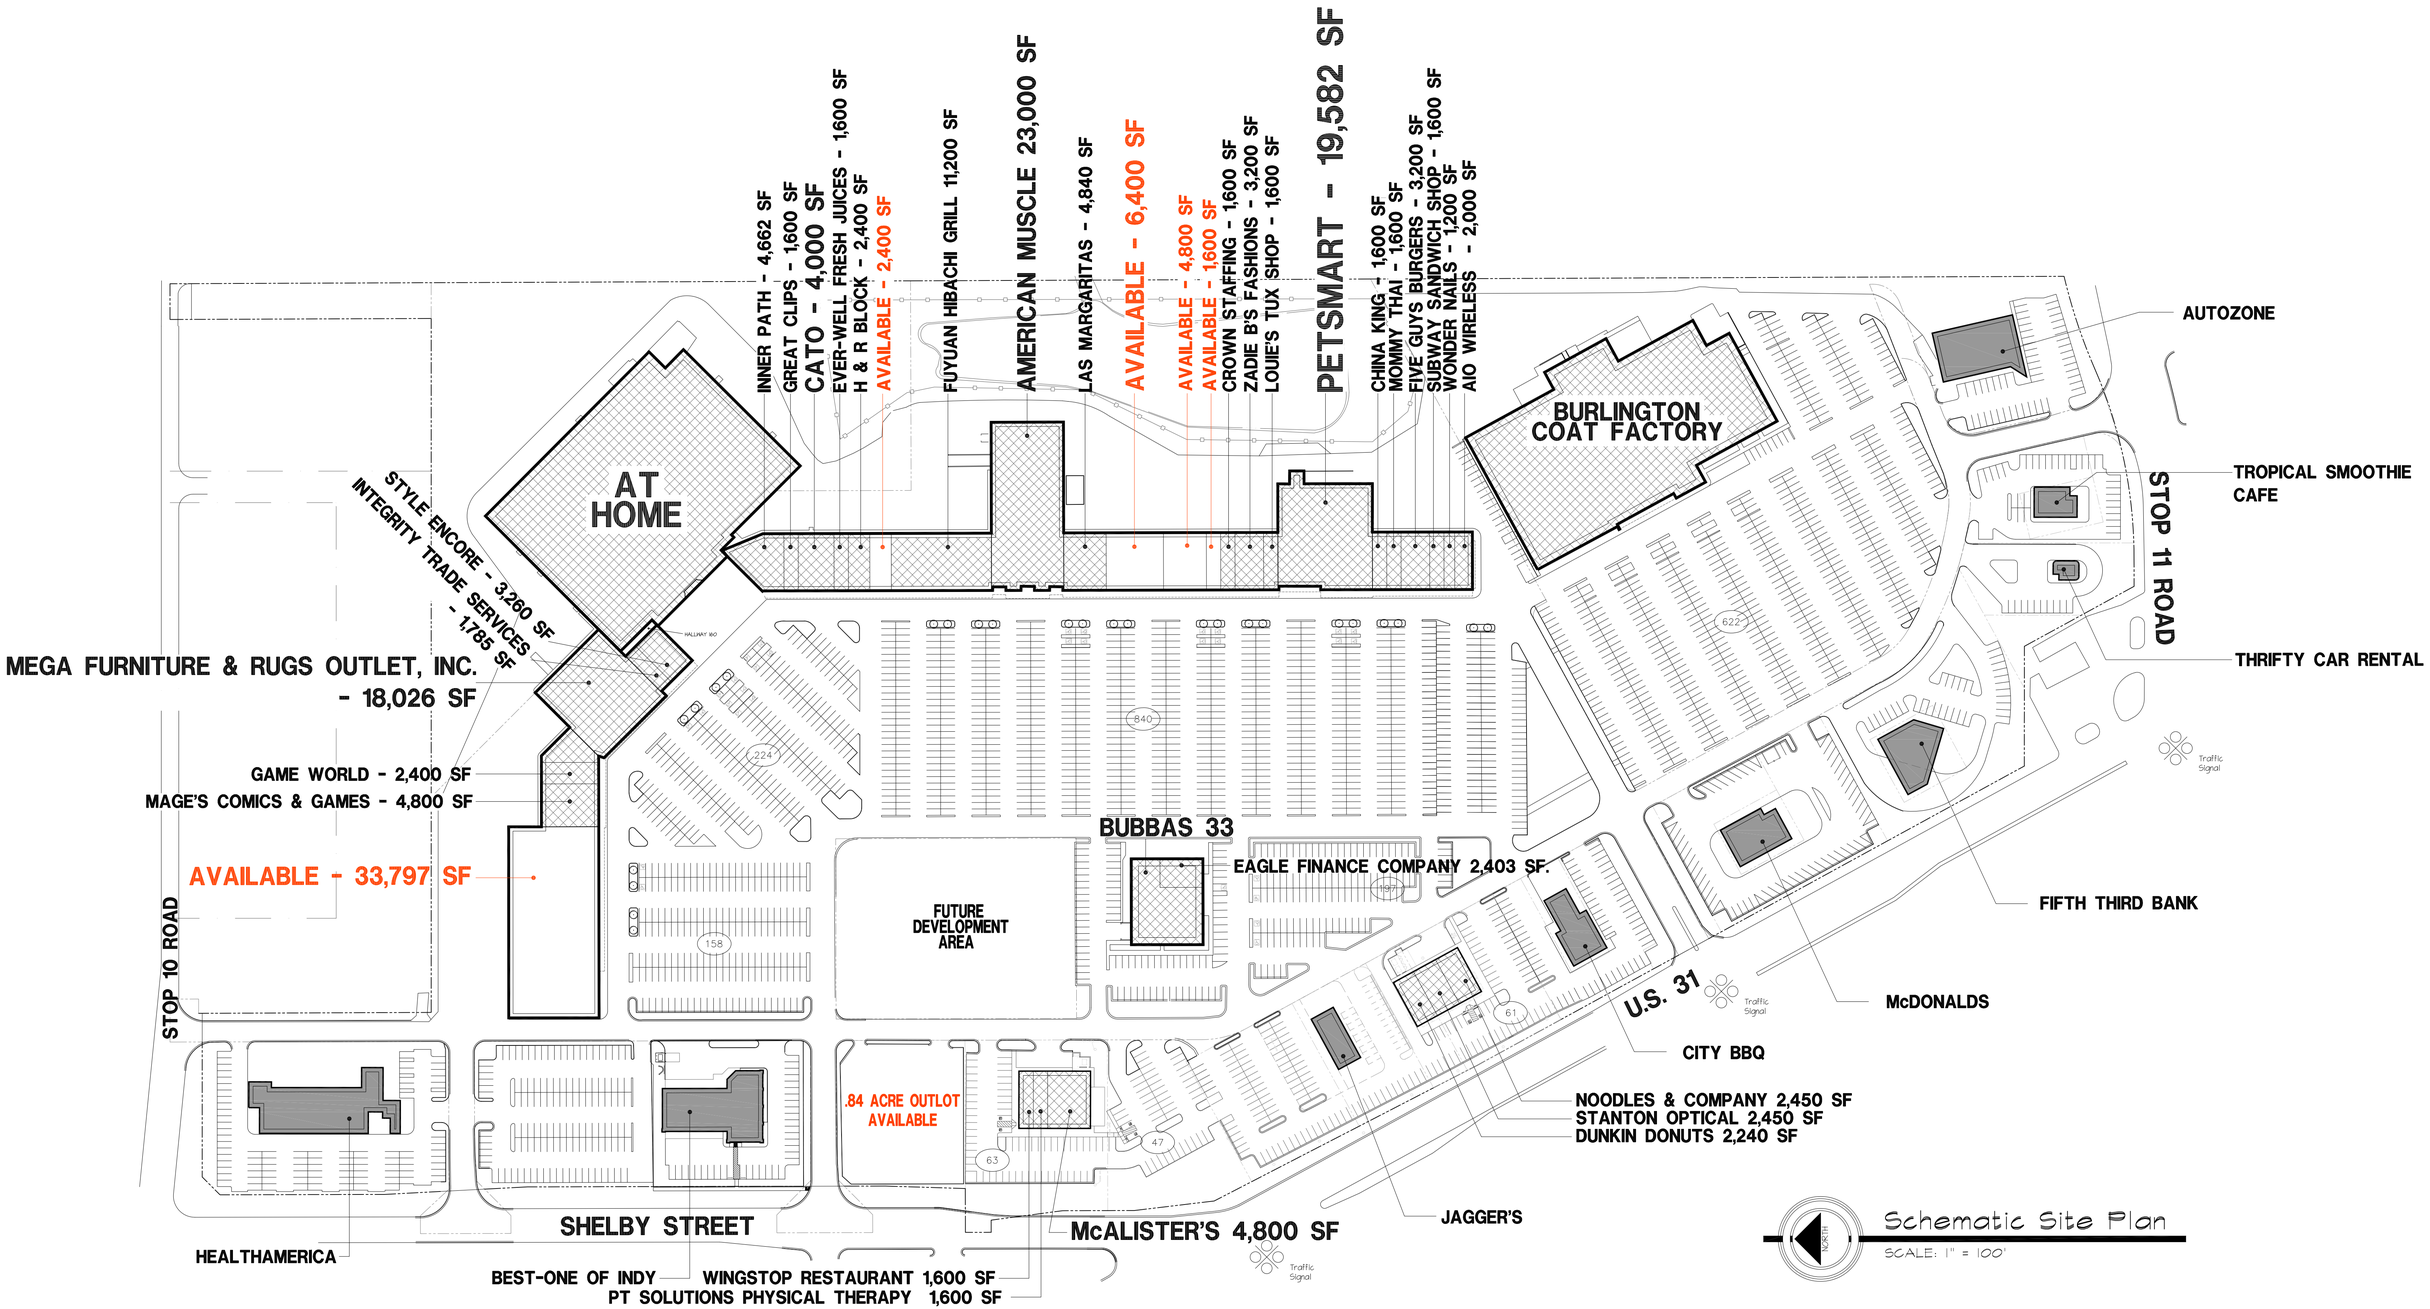

Vicinity Map

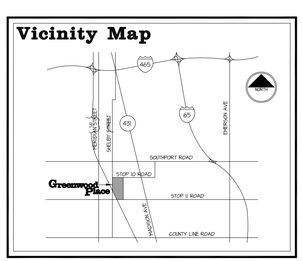

Site Data

Total Building Area

OUTLOT BUILDING AREA	27,140 S.F.
IN LINE BUILDING AREA	265,216 S.F.
CUB FOODS (Burlington Coat Factory)	85,553 S.F.
TOTAL BUILDING AREA	377,909 S.F.

Parking Spaces

SPACES PROVIDED	2,212± SPACES

NOTE:

THIS SITE PLAN IS SCHEMATIC AND IS PROVIDED TO SHOW APPROXIMATE ACREAGE AND LOCATIONS OR SIZES OF A BUILDING (OR BUILDINGS) THAT WILL FIT ON THIS SITE. CHANGES MAY BE REQUIRED ONCE A FINAL SURVEY WITH CURRENT BOUNDARIES, EASEMENTS, RIGHT-OF-WAYS AND DIMENSIONS OR AFTER FINAL ZONING REVIEW IS COMPLETED.

THE INFORMATION CONTAINED HEREIN IS BELIEVED TO BE CORRECT AND IS OBTAINED FROM SOURCES WE REGARD AS RELIABLE. WE ASSUME NO LIABILITY FOR ERRORS OR OMMISIONS HEREIN. ALL DIMENSIONS ARE APPROXIMATE.

Greenwood Place

The Broadbent Company
117 E Washington Street, Suite 300
Indianapolis, Indiana 46204
www.broadbentcompany.com
(317) 237-2900

0 100' 200' 300' 500'

FILE - DATE - TIME	
8306-155.dwg 4-4-08 4:48:36 am EST	
PLOT SCALE	DRAWN BY:
1" = 100'	LHA

LEECH·HENSLEY ARCHITECTS INC
7785 East 126th St. Fishers, IN 46038
tel 317 842 1931 fax 317 842 7994

Proj. No. 8306 January 29, 2026

Scheme #155