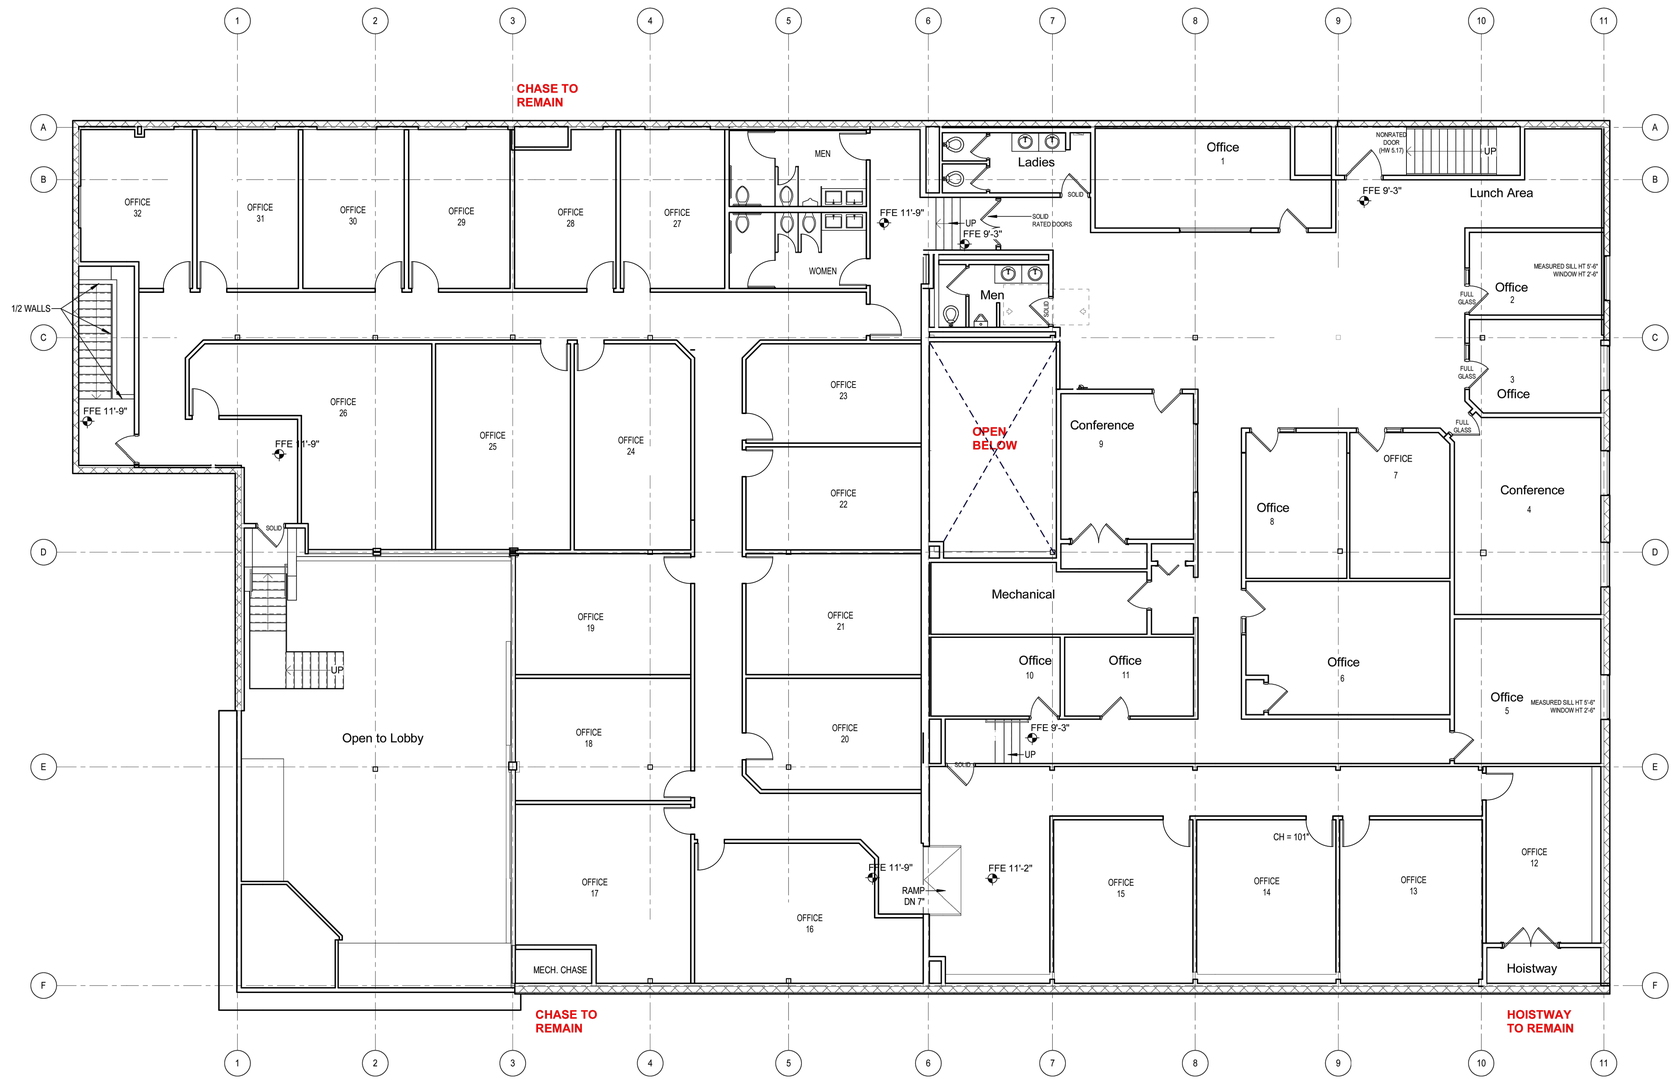

1 / A1.2 PROPOSED SECOND FLOOR PLAN

SCALE: 1/8"= 1'-0"

CERTIFICATION:

CONSULTANT LOGO:

THIS DRAWING IS PART OF AN INTEGRATED SET OF CONSTRUCTION CONTRACT DOCUMENTS.

REFER TO ALL DRAWINGS AND SPECIFICATIONS INCLUDING BUT NOT LIMITED TO GENERAL CONDITIONS, SUMMARY OF WORK AND ANY APPLICABLE MANUFACTURERS TECHNICAL SPECIFICATIONS.

REFER TO ALL OF THE DRAWINGS FOR COMPLETE SCOPE OF WORK. THIS DRAWING IS NOT TO BE SCALED AND/OR USED AS AN AS-BUILT.

REVISIONS

No.	DATE	DESCRIPTION

PROJECT NAME:

PROPOSED BUILDING RENOVATIONS

376 NEWPORT AVENUE
EAST PROVIDENCE, RI

SHEET TITLE:

PROPOSED SECOND FLOOR PLAN

DANTE F MARINARO
489 WOODWARD RD, BOSTON PROVIDENCE, RI 02904
ARCHOFDM@GMAIL.COM 401.300.7275
AIA - NCARB
Arch06

DRAWN BY: DFM
CHECKED BY:
DATE ISSUED:
SCALE: AS NOTED

SHEET NUMBER:

A1.2