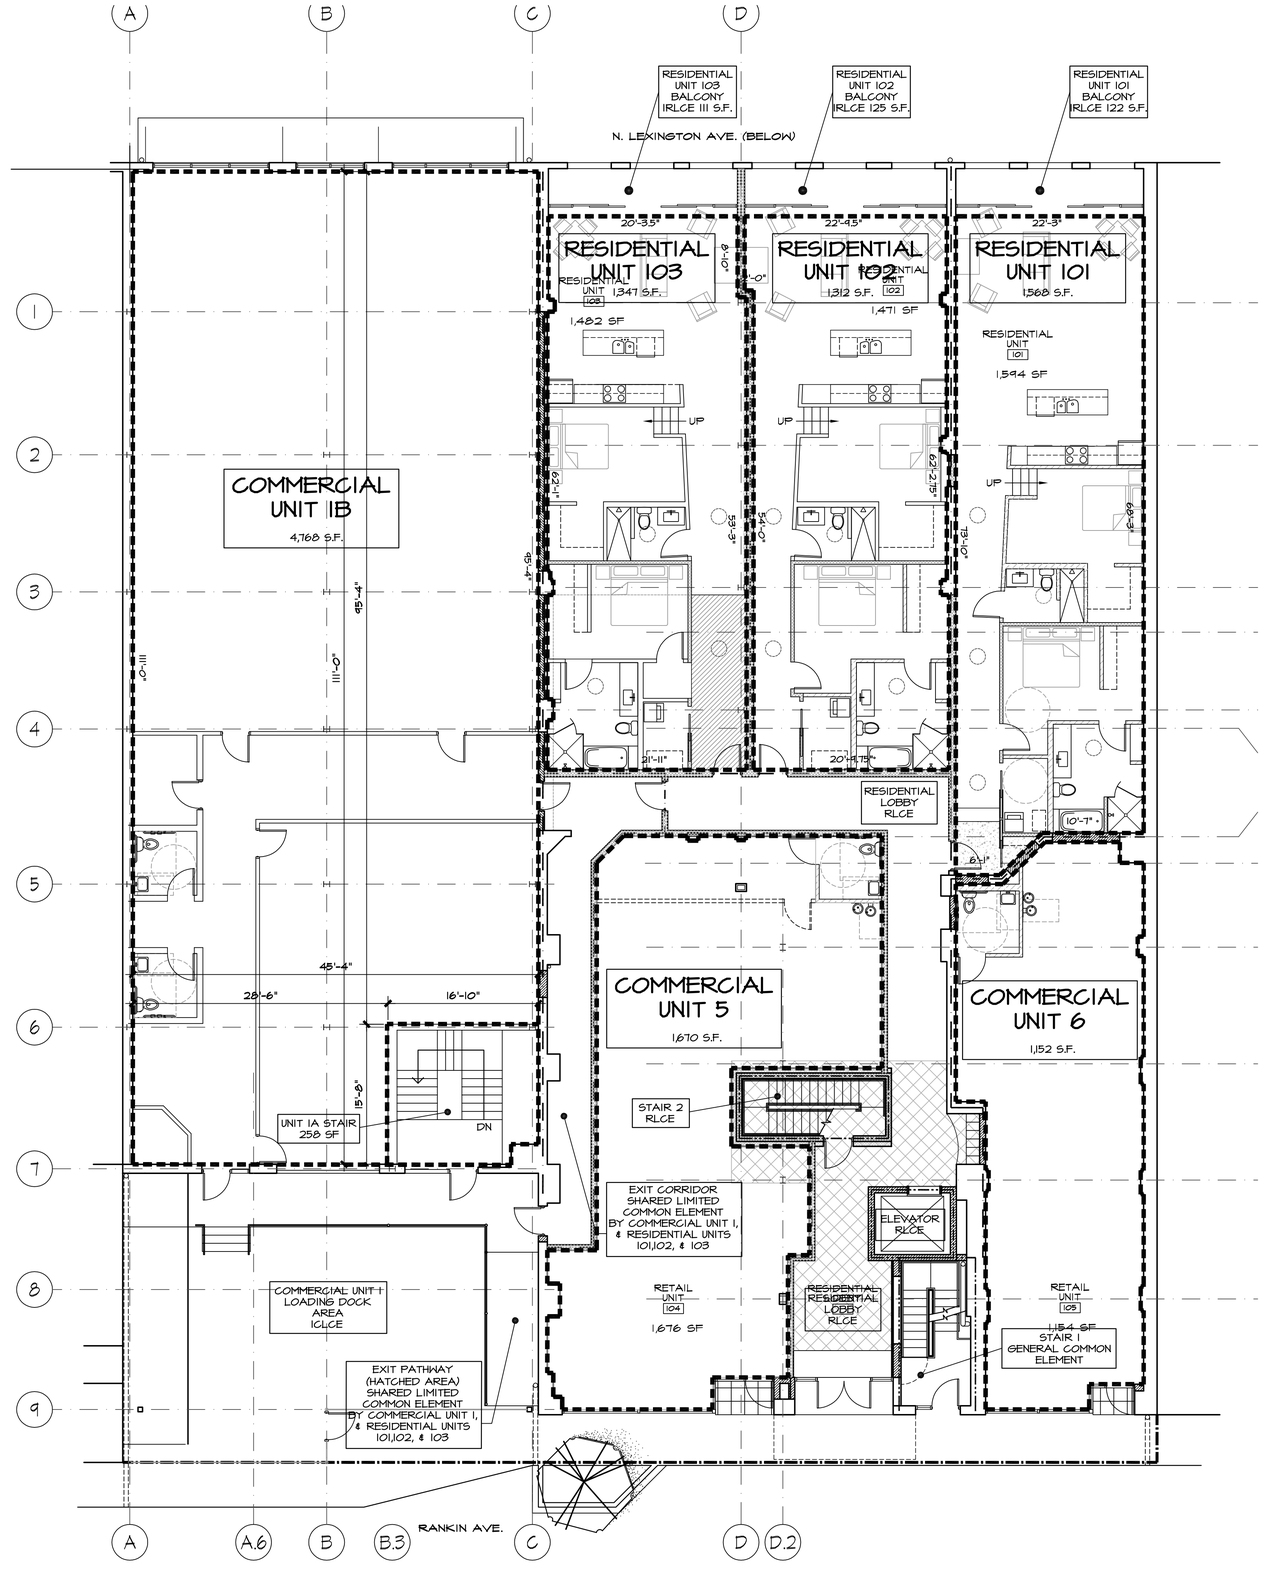

NORTH

1 CD-2 FIRST FLOOR PLAN (RANKIN AVE.)

SCALE: 1/8" = 1'-0"

GLAZER ARCHITECTURE, PA

78 1/2 Patton Avenue, Asheville, NC 28801

828.254.5853

GLAZER ARCHITECTURE P.A. REGISTERED ARCHITECTURAL CORPORATION CERT.NO. 51109 NORTH CAROLINA ASHEVILLE, N.C.

PATTI LEE GLAZER REGISTERED ARCHITECT 3851 NORTH CAROLINA ASHEVILLE, N.C.

© GLAZER ARCHITECTURE, PA

Rankin Press Lofts Condominium

37 N. Lexington Ave.
Asheville, NC 28801

Project Number: 2201

Revisions:

1 7/25/22

Drawing:

First Floor Plan

Date: 03/20/2013

Sheet Number:

CD-2