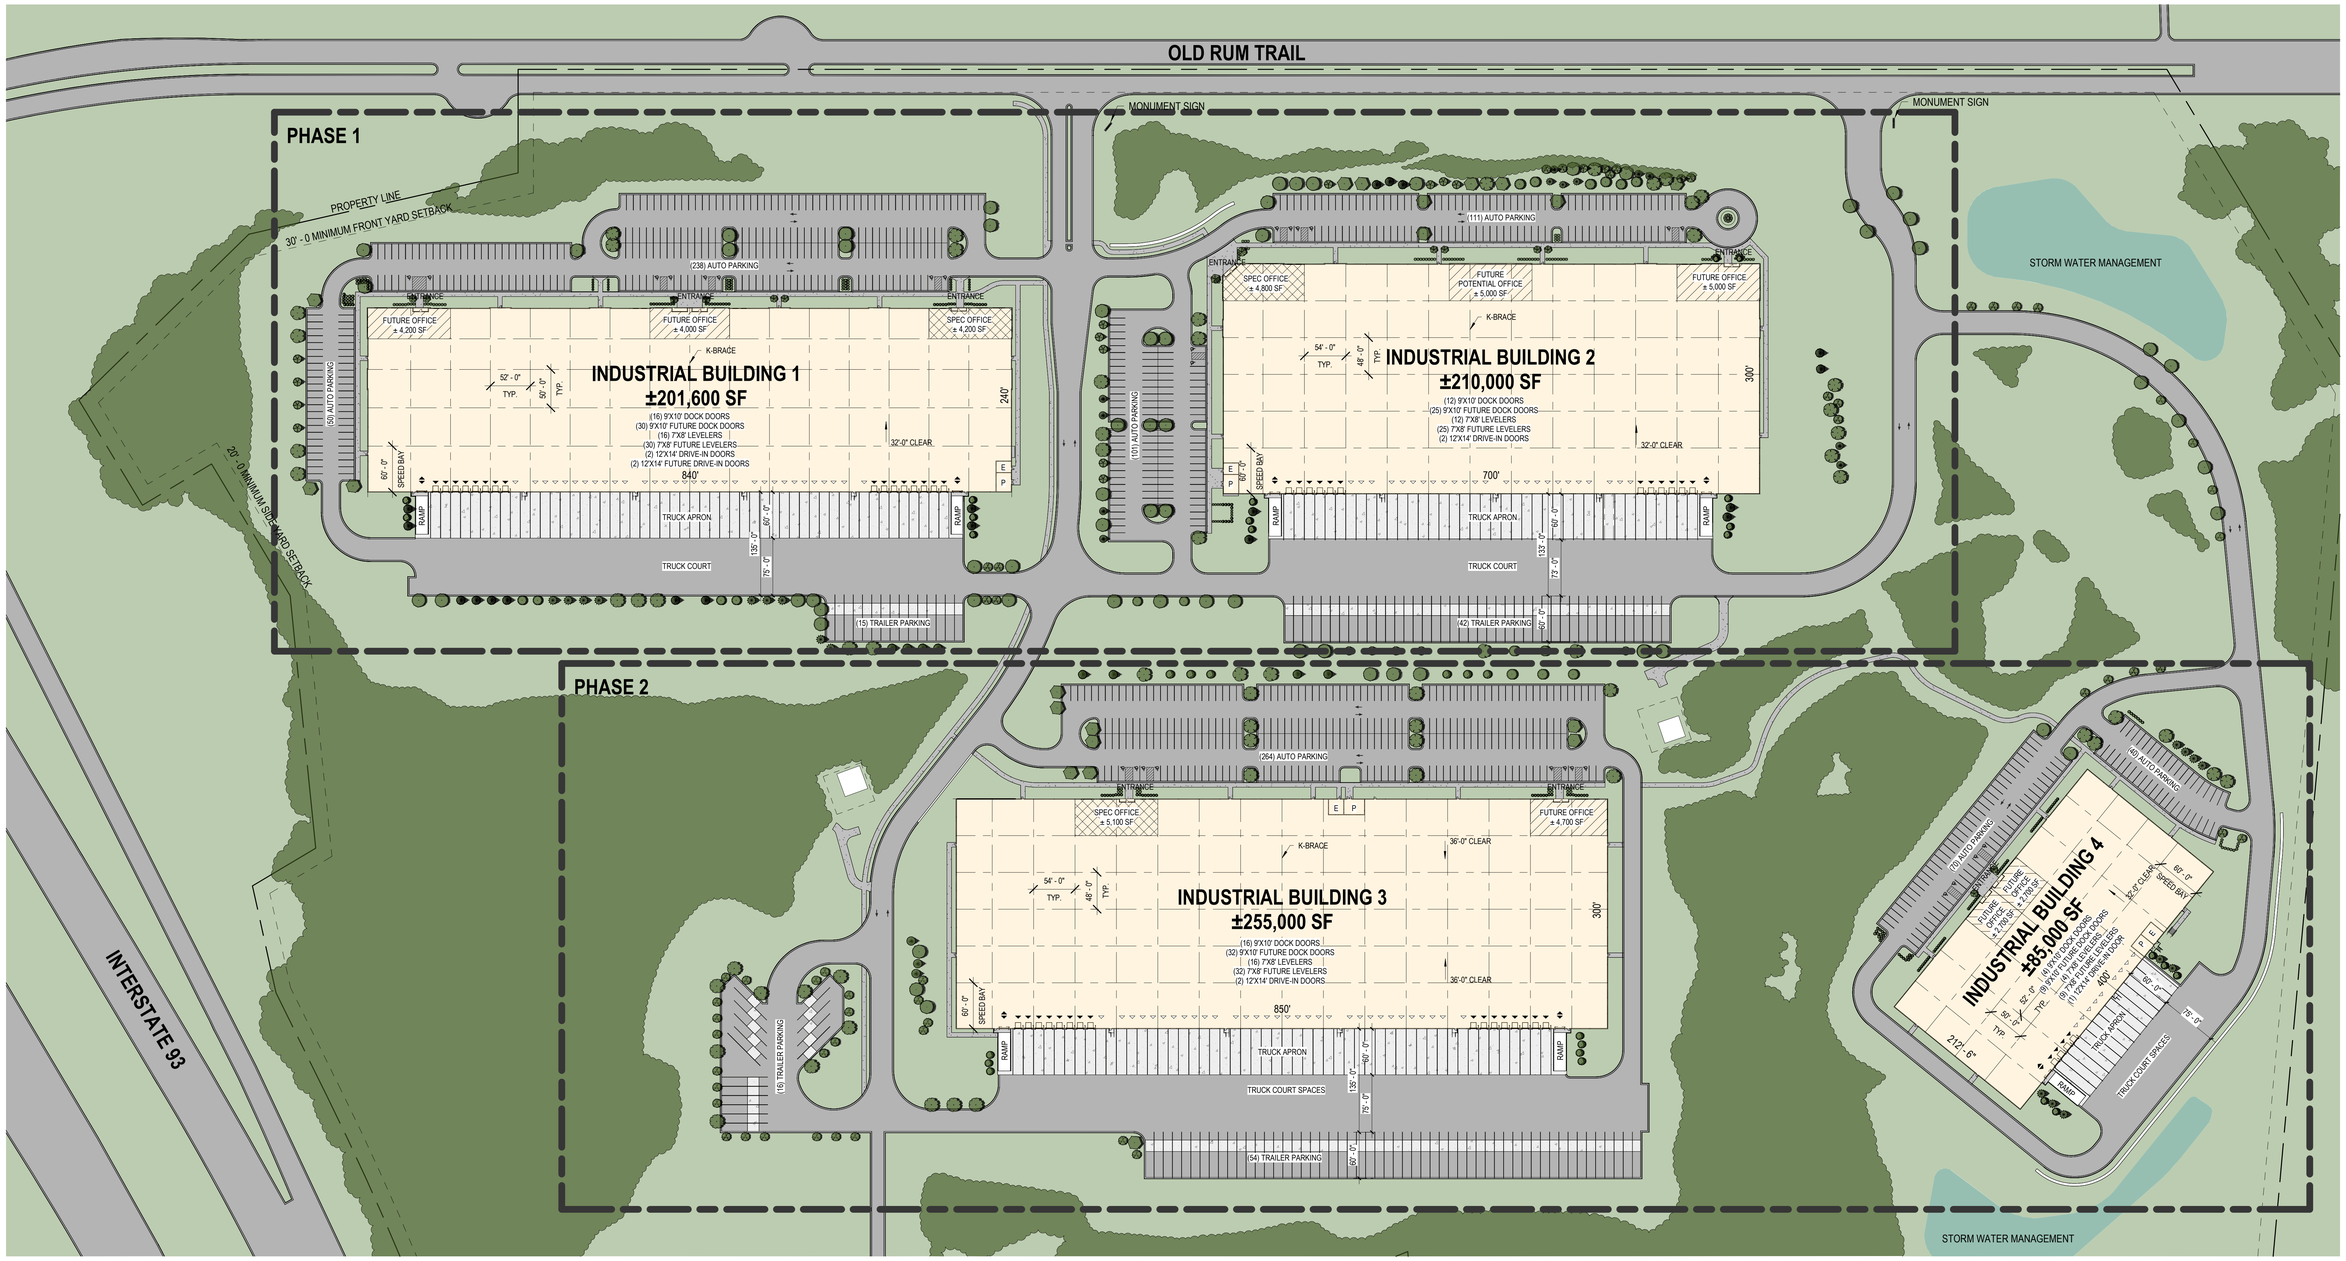

1 A0-10 COLORED LANDSCAPE PLAN
1" = 80'-0"

PROJECT NORTH

0' 40' 80' 160'
SCALE: 1"=80'

A0-10 COLORED LANDSCAPE PLAN

26 JUNE 2025

Development By TRAMMELL CROW COMPANY

LONDONDERRY, NH

This document is the property of Randall-Paulson Architects, Incorporated. These documents may not be copied, reproduced, used or implemented in any way, in part or in whole, without the written consent of Randall-Paulson Architects, Incorporated. All common law rights of copyright are hereby specifically reserved.

2024272.00

RANDALL PAULSON architects