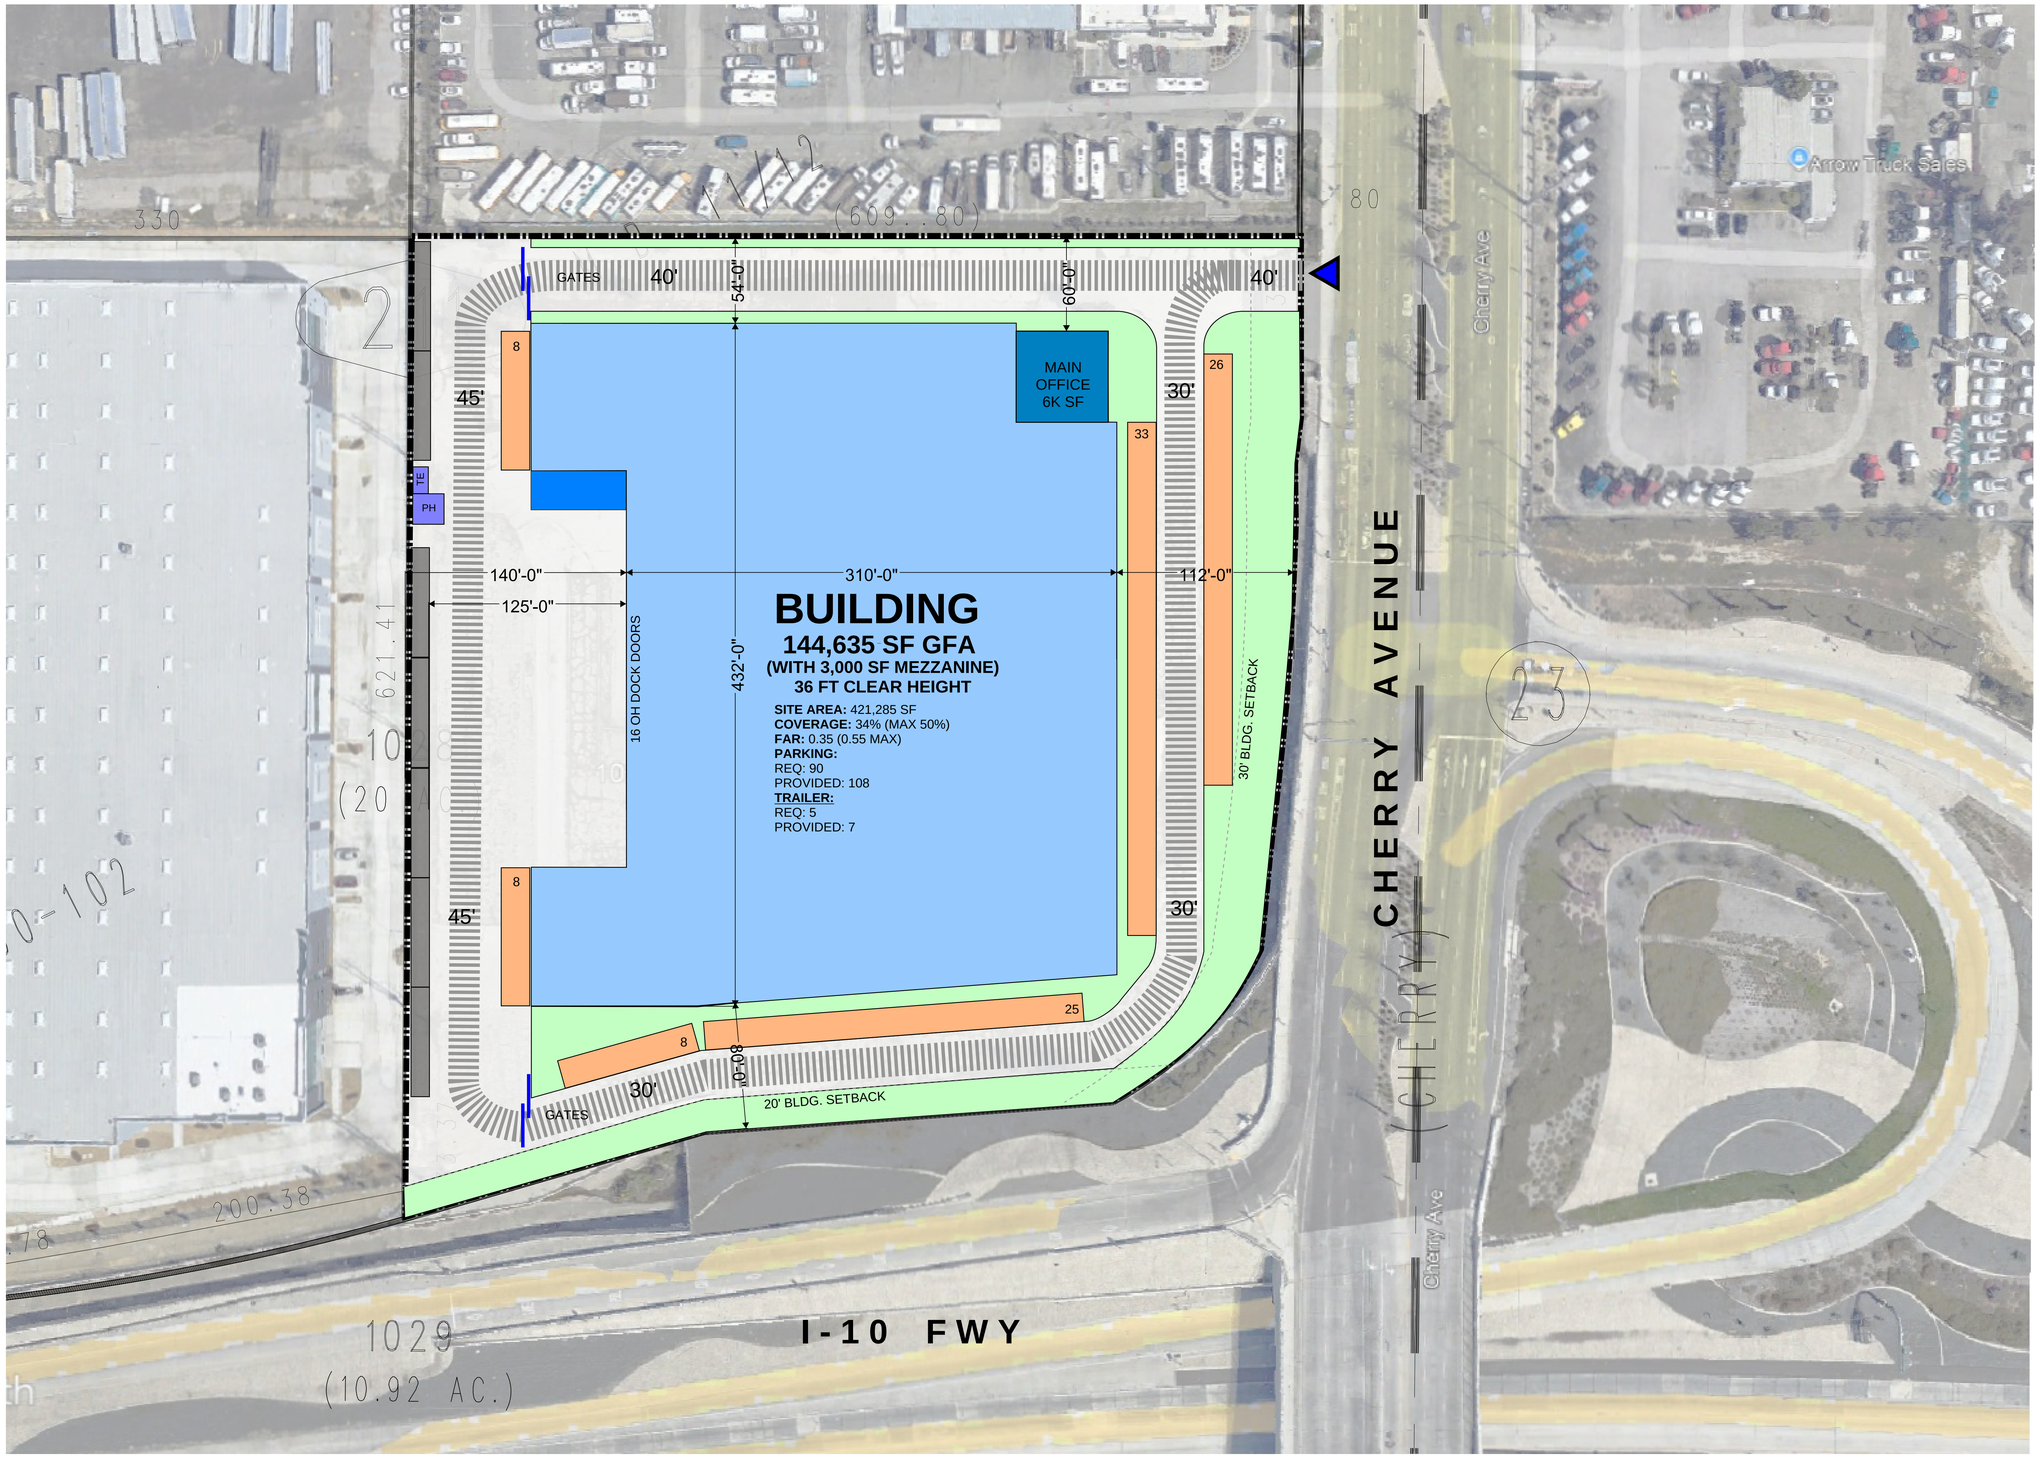

10238 CHERRY AVENUE

FONTANA, CA

SCHEMATIC SITE PLAN

MARK	DATE	DESCRIPTION
	10/14/2025	SCHEMATIC SITE PLAN

RGA PROJECT NO:	25100.00
CAD FILE NAME:	25100-00-A1-0P
DRAWN BY:	CC
CHECKED BY:	CC
COPYRIGHT: RGA, OFFICE OF ARCHITECTURAL DESIGN	
SHEET TITLE	

A1-0P