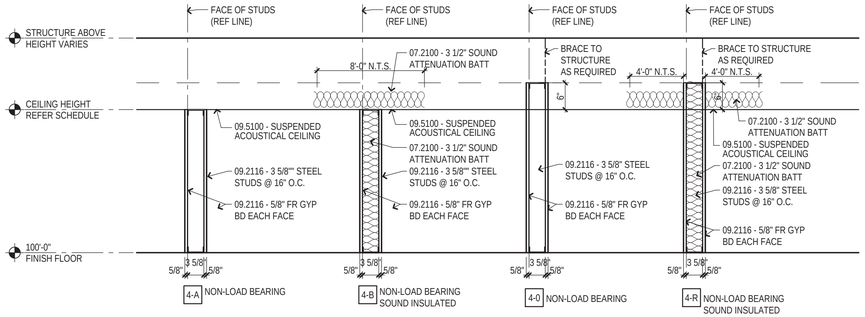

8 PARTITION TYPES
3/4" = 1'-0"

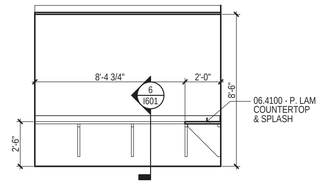

7 INT. ELEV. RM. 4014
1/4" = 1'-0"

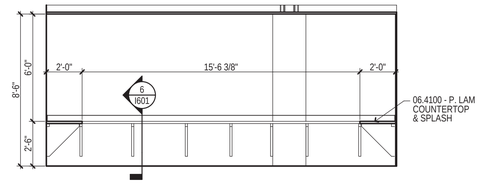

5 INT. ELEV. RM. 4014
1/4" = 1'-0"

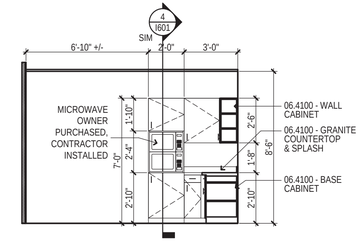

3 INT. ELEV. RM. 4021
1/4" = 1'-0"

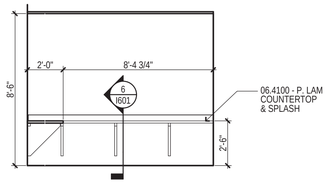

6 INT. ELEV. RM. 4014
1/4" = 1'-0"

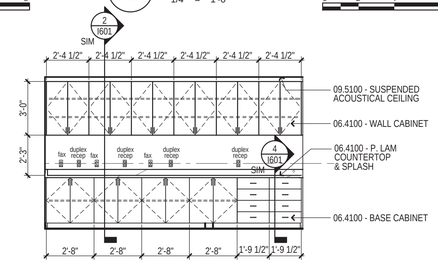

4 INT. ELEV. RM. 4035
1/4" = 1'-0"

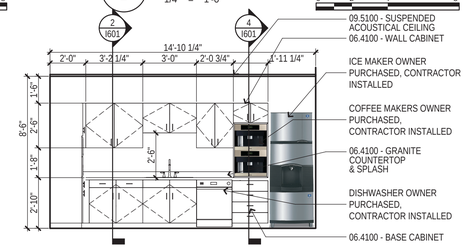

2 INT. ELEV. RM. 4021
1/4" = 1'-0"

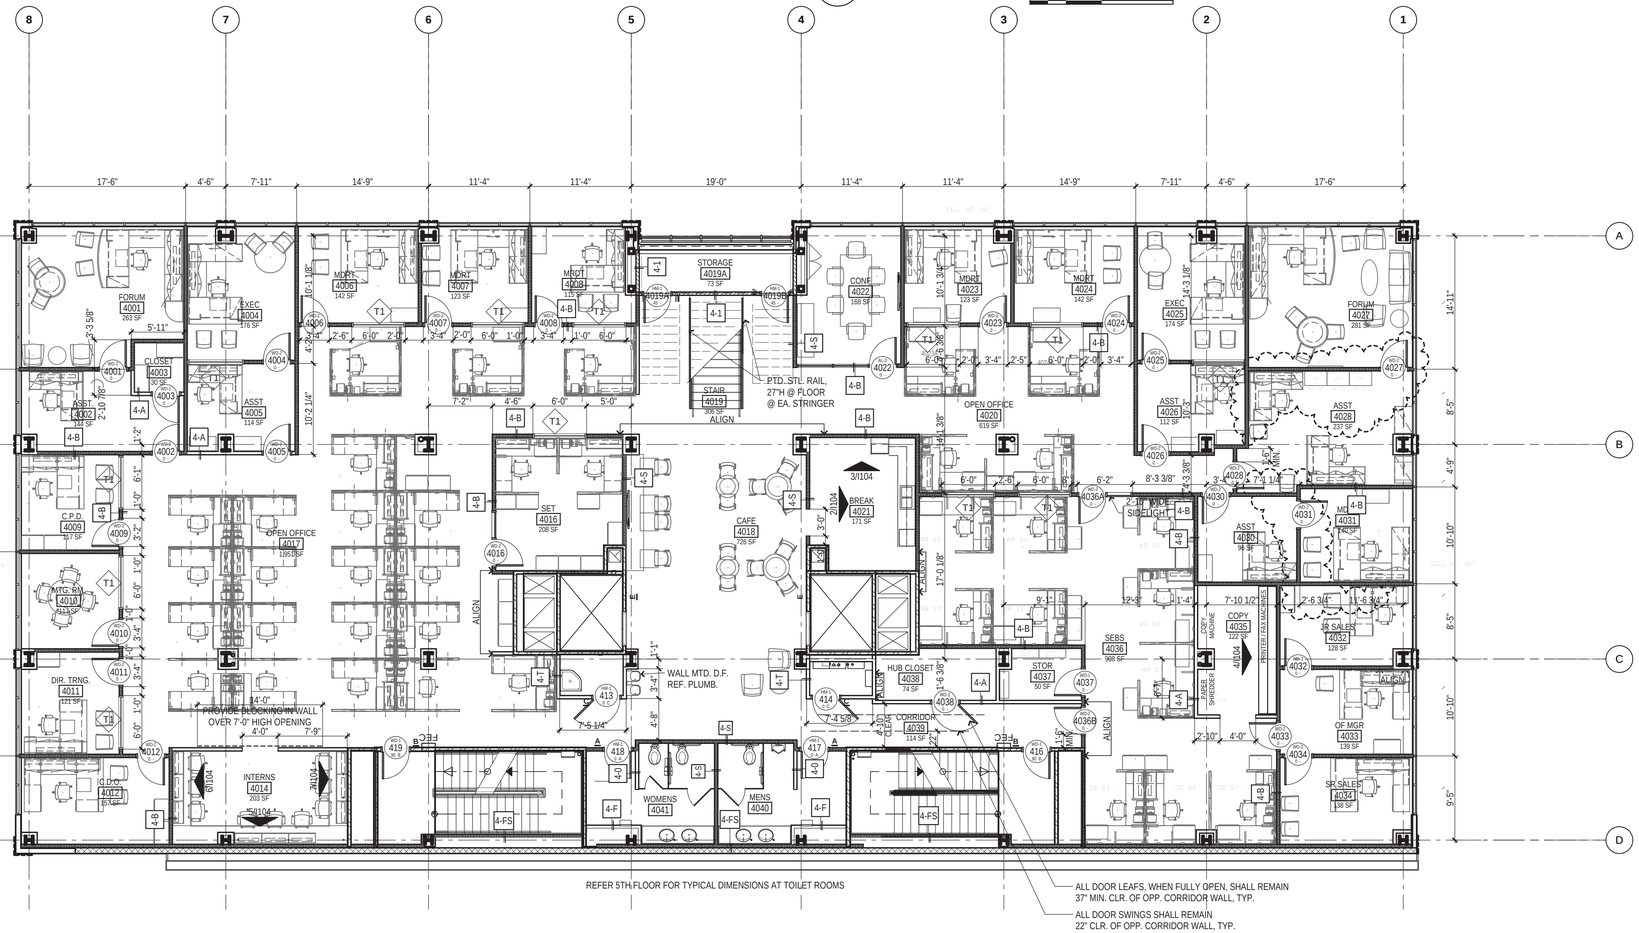

1 FOURTH FLOOR
1/8" = 1'-0"

FLINTCO Constructive Solutions

CJC
CJC ARCHITECTS, INC.

1401 South Denver Avenue, Suite B
Tulsa, Oklahoma 74119-3445
phone: 918-582-7129 fax: 918-582-7192
www.cjcarchitects.com

Issue Date	Set/Revision Description
12/15/2011	DESIGN PACKAGE #4
01/23/2012	DP4 - ADDENDUM #1
02/14/2012	DP4 - ADDENDUM #2
04/06/2012	PR #11 - 4TH AND 5TH FLOOR REVISIONS
04/25/2012	ADDITIONAL WALL TYPE LABELS & DIMS.
05/08/2012	PR #13 - MISC. WALL REVISIONS (furniture)
05/14/2012	PR #13R1 - MISC. WALL REVISIONS (furniture)

FLOOR PLAN LEGEND

- 10.2601 - CORNER GUARD
- INDICATES INTERIOR PARTITION TYPE; REFER TO 8/I104
- INDICATES PARTITION HEIGHT
- 09.2116 - GYPSUM BOARD CONTROL JOINT
- 10.4400 - FIRE EXTINGUISHER CABINET
- WINDOW TYPE MARK; REFER TO SHEET I611
- DOOR MATERIAL-TYPE; FIRE RATING; SIGNAGE — DOOR NUMBER MARK; REFER TO DOOR AND FRAME SCHEDULE, SHT I611
- XXXXXXX / 0000 — ROOM OR AREA MARK; REFER TO ROOM MATERIAL/FINISH SCHEDULE, SHT I601; ROOM NUMBER

FLOOR PLAN GENERAL NOTES:

1. ALL DIMENSIONS ARE TO FACE OF STUD OR MASONRY UNLESS OTHERWISE NOTED.
2. LOCATE DOORS 6" FROM NEAREST CORNER TO OPENING FACE OF DOUBLE STUDS AT JAMB UNLESS OTHERWISE DIMENSIONED.
3. ALL ANGLES ARE 45°, 90° OR 135° UNLESS OTHERWISE NOTED.
4. DOOR NUMBERS CORRESPOND TO ROOM NUMBERS. WHERE MULTIPLE DOORS SERVE A ROOM, THE SYMBOLS 'A', 'B', 'C', ETC. ARE ADDED TO THE NUMBER TO IDENTIFY SPECIFIC DOORS.
5. NEW PARTITIONS THAT APPEAR TO ALIGN WITH EXISTING PARTITIONS OR OTHER ARCHITECTURAL ELEMENTS SHALL ALIGN FINISH SURFACE FLUSH WITH FINISH SURFACE UNLESS OTHERWISE NOTED.

Project Title
ONE Place, LLC
DENVER BUILDING
DESIGN PACKAGE #4

Sheet Title
FOURTH INTERIOR BUILD PLAN

Drawn	Project Number: 1110
Checked	Print Date: 5/14/2012
CAD System Info	user: tboeckman on 5/11/2012 at 9:51 AM teamwork://bim.cjcarchitects.com/One Place Denver Building
Seal	Issue Date: 12-15-2011
	Sheet Number: I104

STATE OF OKLAHOMA TIMOTHY S. BOECKMAN 3975 REGISTERED ARCHITECT
2012.05.14 09:57:06 -05'00'

teamwork://bim.cjcarchitects.com/One Place Denver Building 5/14/2012 - 9:51 AM