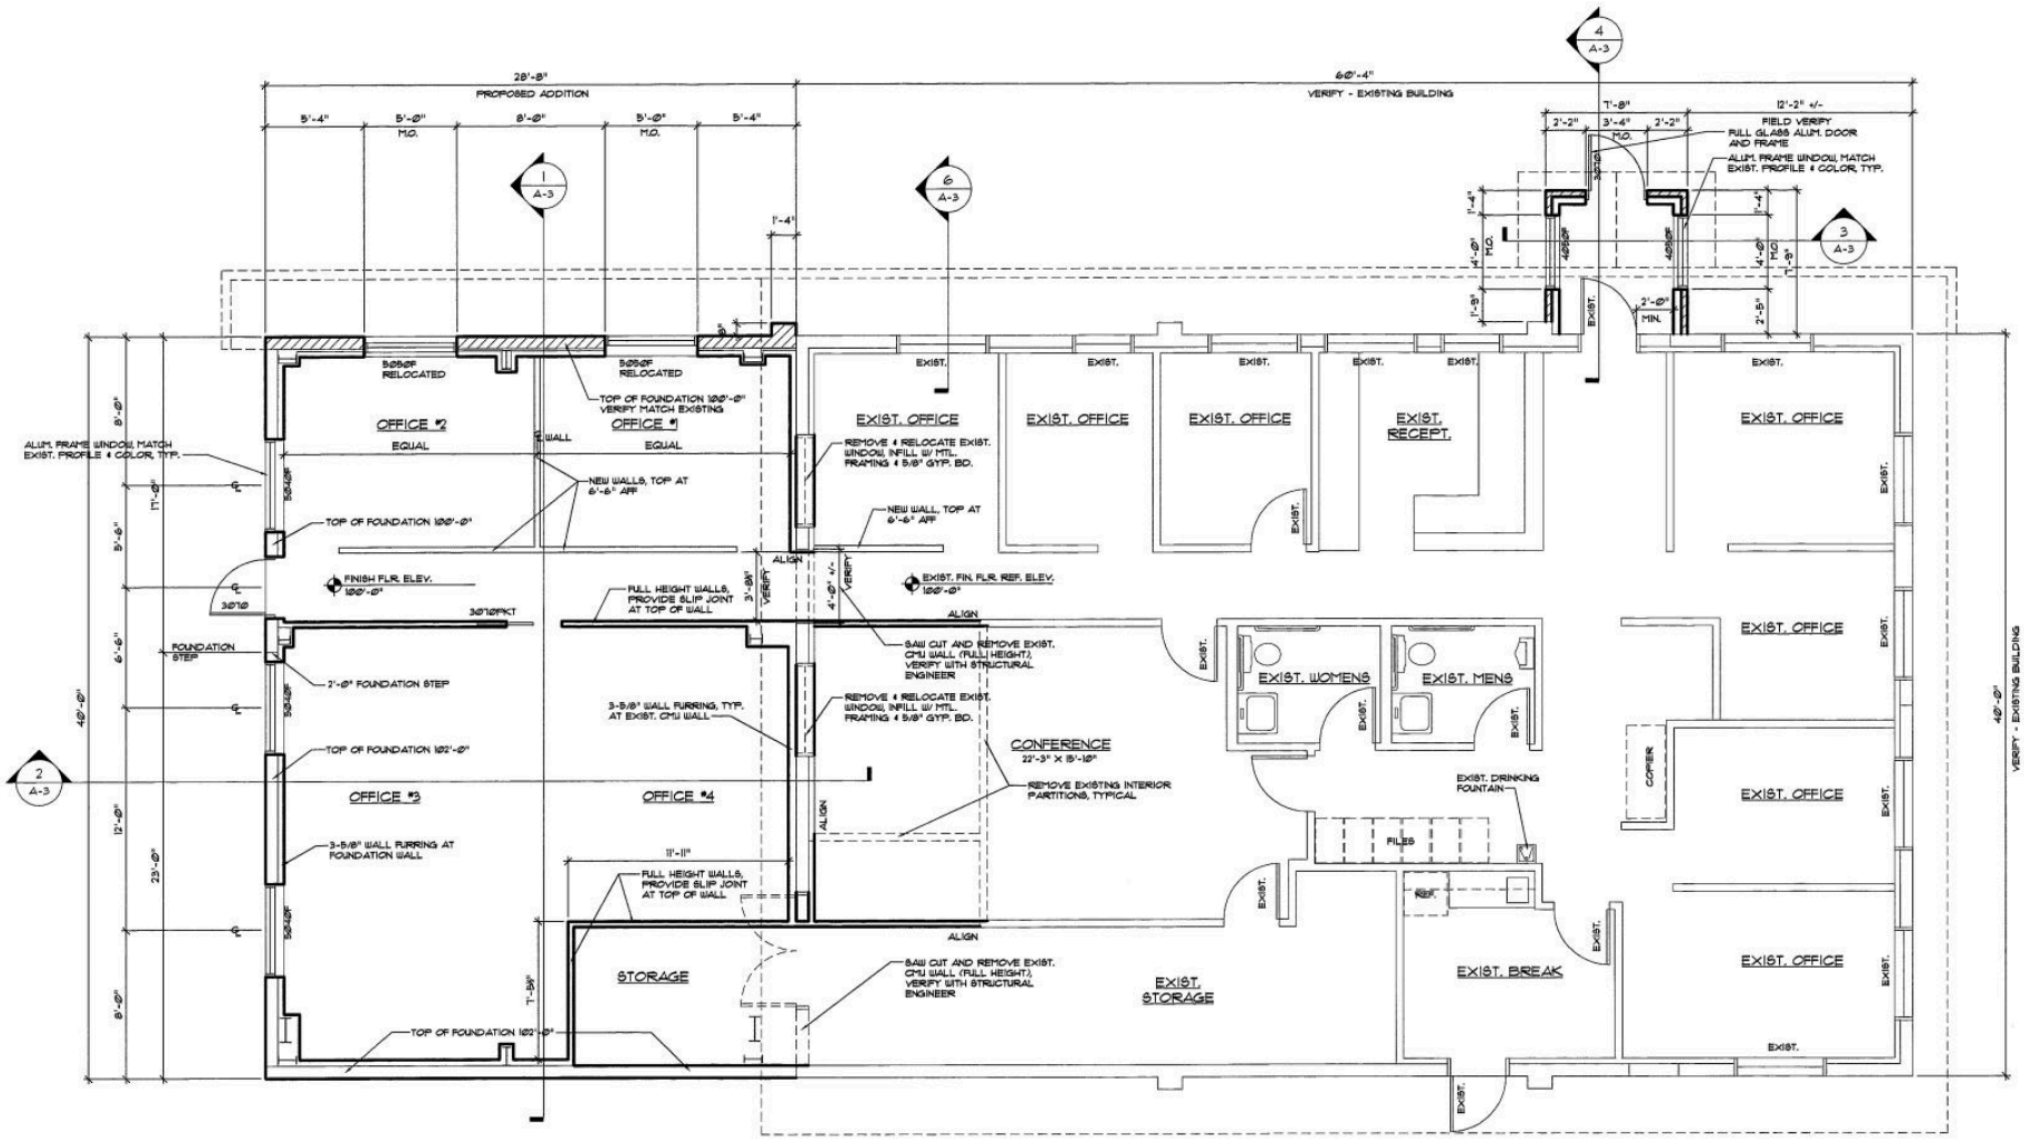
28'-8"
PROPOSED ADDITION
60'-4"
VERIFY - EXISTING BUILDING
5'-4"
5'-0" M.O.
8'-0"
5'-0" M.O.
5'-4"
1 A-3
6 A-3
4 A-3
3 A-3
2 A-3
7'-8"
2'-2"
3'-4" M.O.
2'-2"
12'-2" +/-
FIELD VERIFY
FULL GLASS ALUM. DOOR AND FRAME
ALUM. FRAME WINDOW, MATCH EXIST. PROFILE & COLOR, TYP.
4'-0" M.O.
2'-0" MIN.
2'-5"
1'-4"
1'-8"
5@8"
RELOCATED
TOP OF FOUNDATION 100'-0" VERIFY MATCH EXISTING
OFFICE #2
OFFICE #1
EQUAL
EQUAL
ALUM. FRAME WINDOW, MATCH EXIST. PROFILE & COLOR, TYP.
NEW WALLS, TOP AT 6'-6" AFF
TOP OF FOUNDATION 100'-0"
FINISH FLR. ELEV. 100'-0"
3@7@
3@7@PKT.
FOUNDATION STEP
2'-0" FOUNDATION STEP
TOP OF FOUNDATION 102'-0"
OFFICE #3
OFFICE #4
3-5/8" WALL FURRING AT FOUNDATION WALL
FULL HEIGHT WALLS, PROVIDE SLIP JOINT AT TOP OF WALL
11'-11"
STORAGE
TOP OF FOUNDATION 102'-0"
3-5/8" WALL FURRING, TYP. AT EXIST. CMU WALL
ALIGN
3'-8" VERIFY
4'-0" +/- VERIFY
EXIST. FIN. FLR. REF. ELEV. 100'-0"
SAW CUT AND REMOVE EXIST. CMU WALL (FULL HEIGHT), VERIFY WITH STRUCTURAL ENGINEER
REMOVE & RELOCATE EXIST. WINDOW, INFILL W/ MTL. FRAMING & 5/8" GYP. BD.
CONFERENCE
22'-3" X 15'-10"
REMOVE EXISTING INTERIOR PARTITIONS, TYPICAL
EXIST. STORAGE
EXIST. OFFICE
EXIST. OFFICE
EXIST. OFFICE
EXIST. RECEPT.
EXIST. OFFICE
EXIST. OFFICE
EXIST. WOMENS
EXIST. MENS
EXIST. DRINKING FOUNTAIN
COPIER
FILES
REF.
EXIST. BREAK
EXIST. OFFICE
EXIST. OFFICE
EXIST.
40'-0"
VERIFY - EXISTING BUILDING
40'-0"
8'-0"
17'-0"
5'-6"
6'-6"
12'-0"
23'-0"
8'-0"