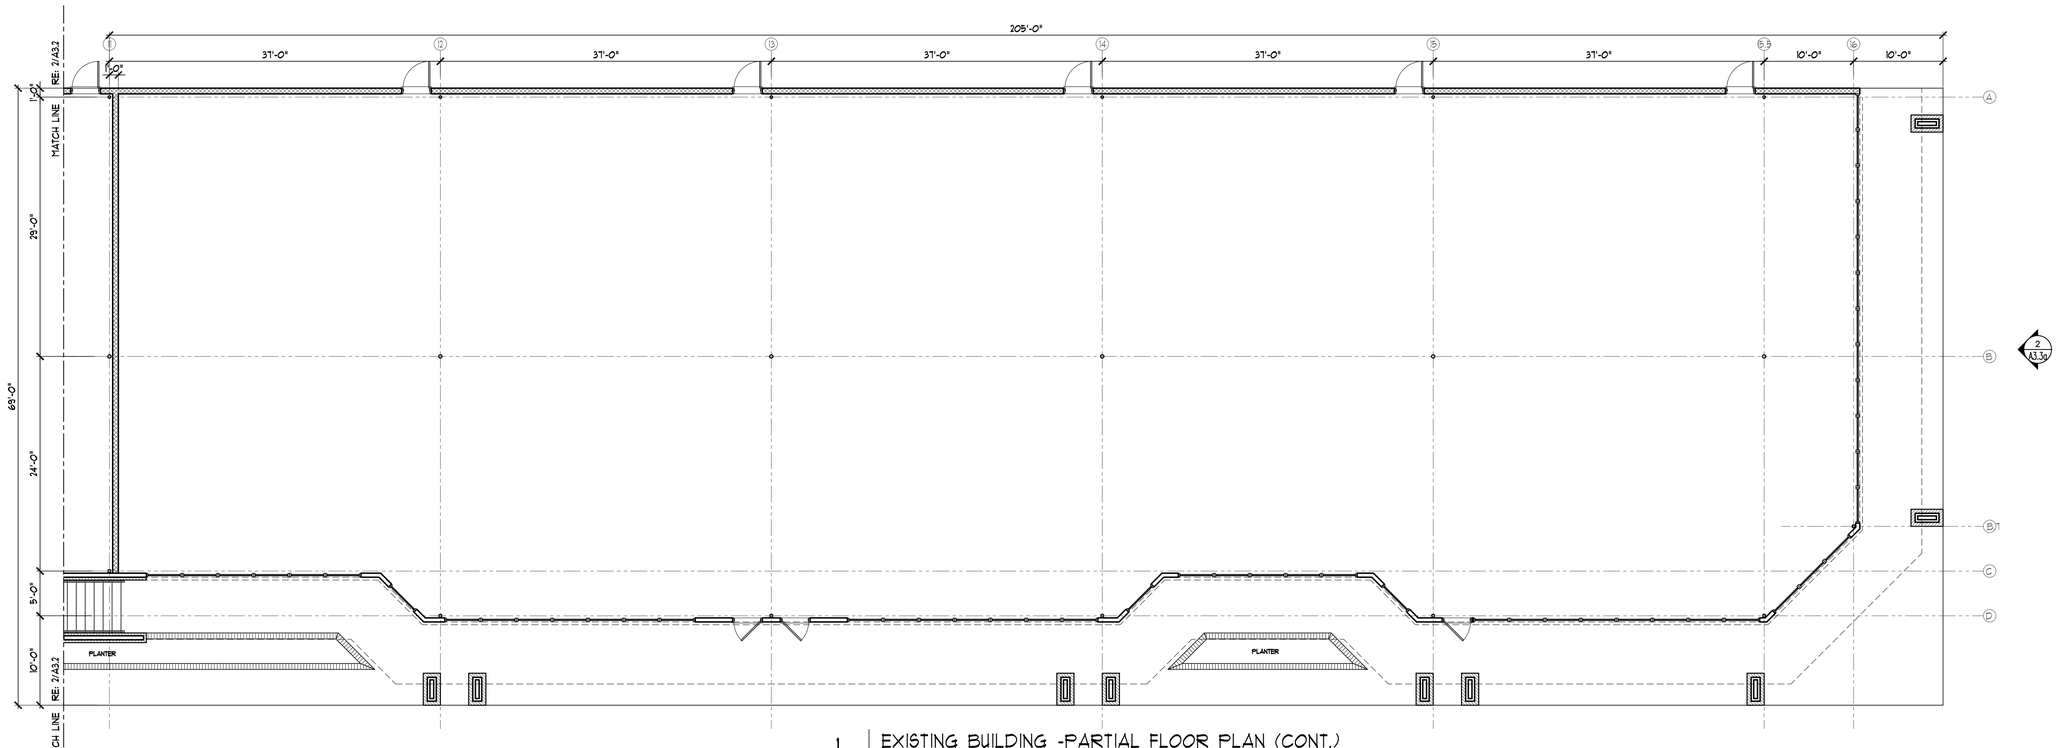

1 EXISTING BUILDING -PARTIAL FLOOR PLAN (CONT.)
1/8" = 1'-0"

TED TROUT ARCHITECT AND ASSOCIATES, LTD.

Architecture - Planning - Interior Design
11111 Katy Freeway Suite 625
Houston, Texas 77075

Copyright © 2016 TED TROUT ARCHITECT AND ASSOCIATES, LTD. drawings and specifications as instruments of service and shall remain the property of the Architect. They are not to be used on other projects or extensions to this project except by agreement in writing and with appropriate compensation to the Architect.

REGISTERED ARCHITECT
JOHN D. COOPER
7496
STATE OF TEXAS
01.08.2023

CLIENT NAME:

CALIBER INVESTMENT CORP.

P.O. BOX 6153
HUNTSVILLE, TEXAS 77342

PROJECT NAME:

THE WEST HILL CENTER MALL

PROJECT LOCATION:

149 COL. ETHERIDGE BLVD.
HUNTSVILLE, TEXAS 77340

DATE	ISSUE
10.20.2020	PRELIMINARY
01.08.2021	PERMIT COORDINATION

DATE	01.08.2021
SCALE	1/8" = 1'-0"
PROJECT NUMBER	2023
DRAWN BY	GGF
SHEET TITLE	EXISTING- BUILDING NEW - FLOOR PLAN -
SHEET NUMBER	A3.2a