EXHIBIT C

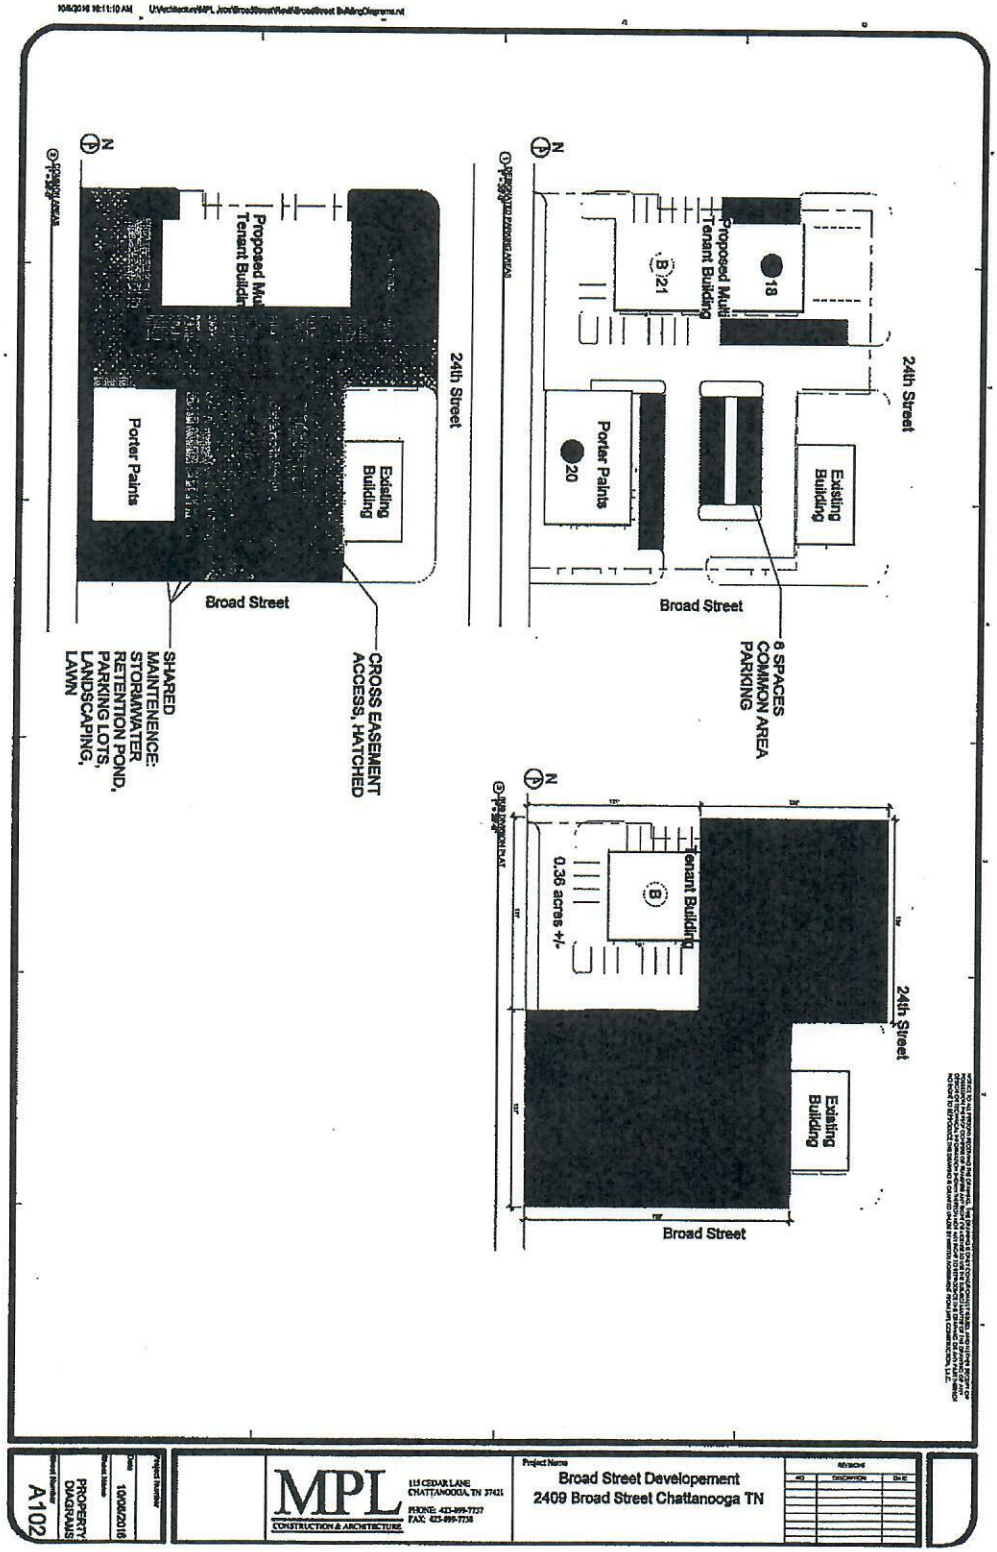
24th Street
Broad Street
Existing Building
Porter Paints
18
20
B 21
Proposed Multi Tenant Building
8 SPACES COMMON AREA PARKING
CROSS EASEMENT ACCESS, HATCHED
SHARED MAINTENENCE: STORMWATER RETENTION POND, PARKING LOTS, LANDSCAPING, LAWN
0.36 acres +/-
B
Tenant Building
MPL
CONSTRUCTION & ARCHITECTURE
115 CEDAR LANE
CHATTANOOGA, TN 37421
PHONE: 423-899-7237
FAX: 423-899-7238
Project Name
Broad Street Developement
2409 Broad Street Chattanooga TN
REVISIONS
NO
DESCRIPTION
BY
Project Number
Date
10/06/2016
Sheet Name
PROPERTY DIAGRAMS
Sheet Number
A102