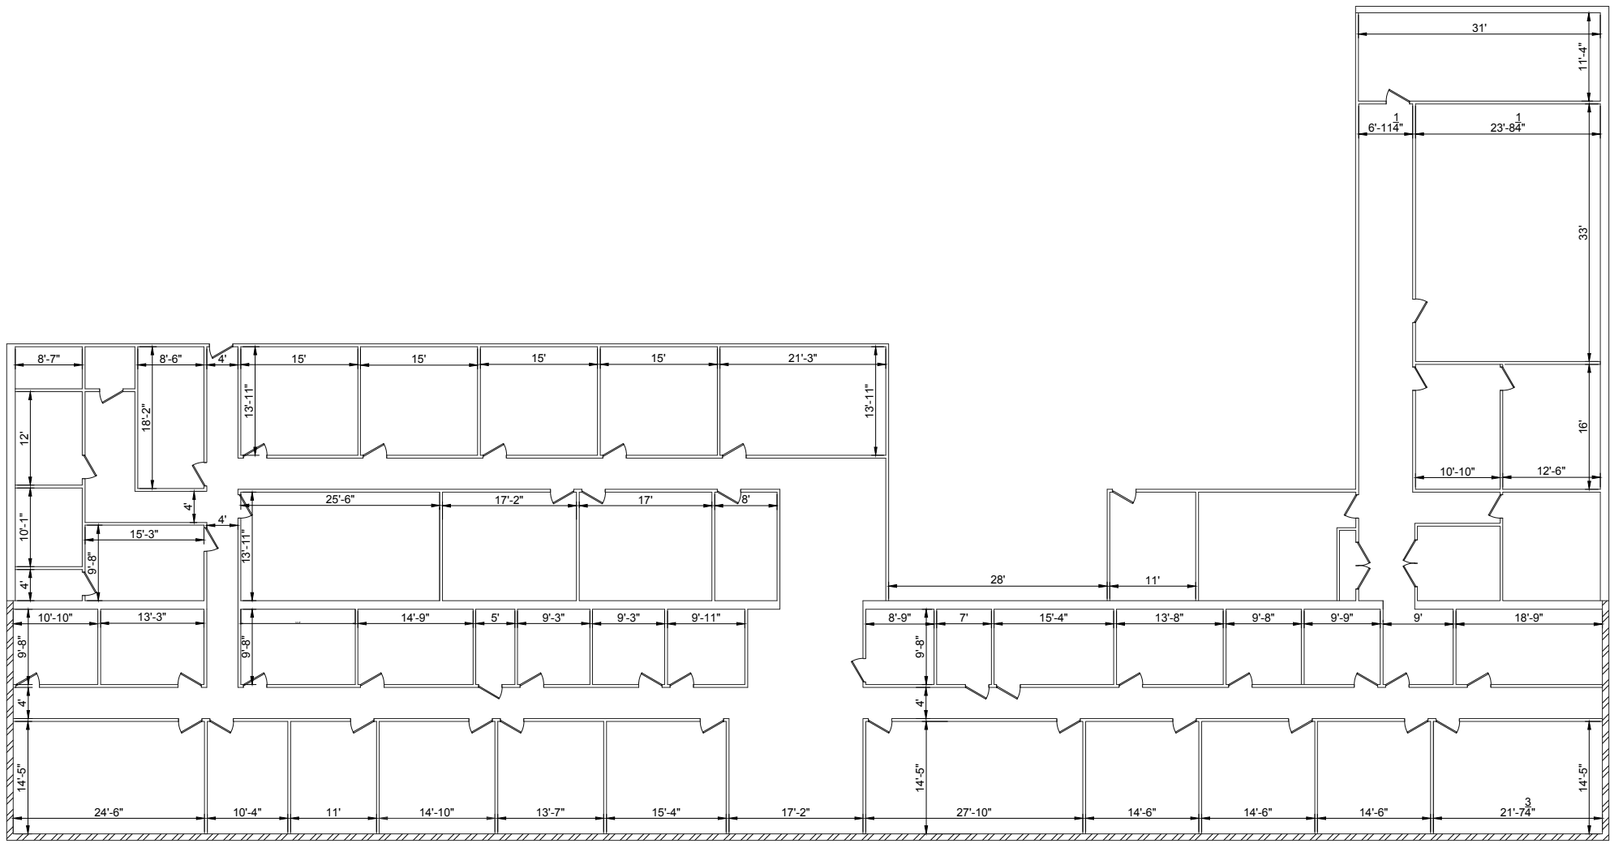

REV:	DESCRIPTION:	BY:	DATE:
A	ISSUED FOR APPROVAL	--	11/26/25

PROJECT NAME: MIDDLE RIVER LOOP

DRAWING TITLE: FLOOR PLAN

DRAWN BY: --

CHECKED BY: --

APPROVED BY: --

DATE: 11/26/2025

CLIENT: --

PROJECT NO: --

DRAWING NO: 001

REVISION: 0

SHEET NO: 1_OF_1

SCALE: 1"=20'

UNIT: IN

SHEET: A3