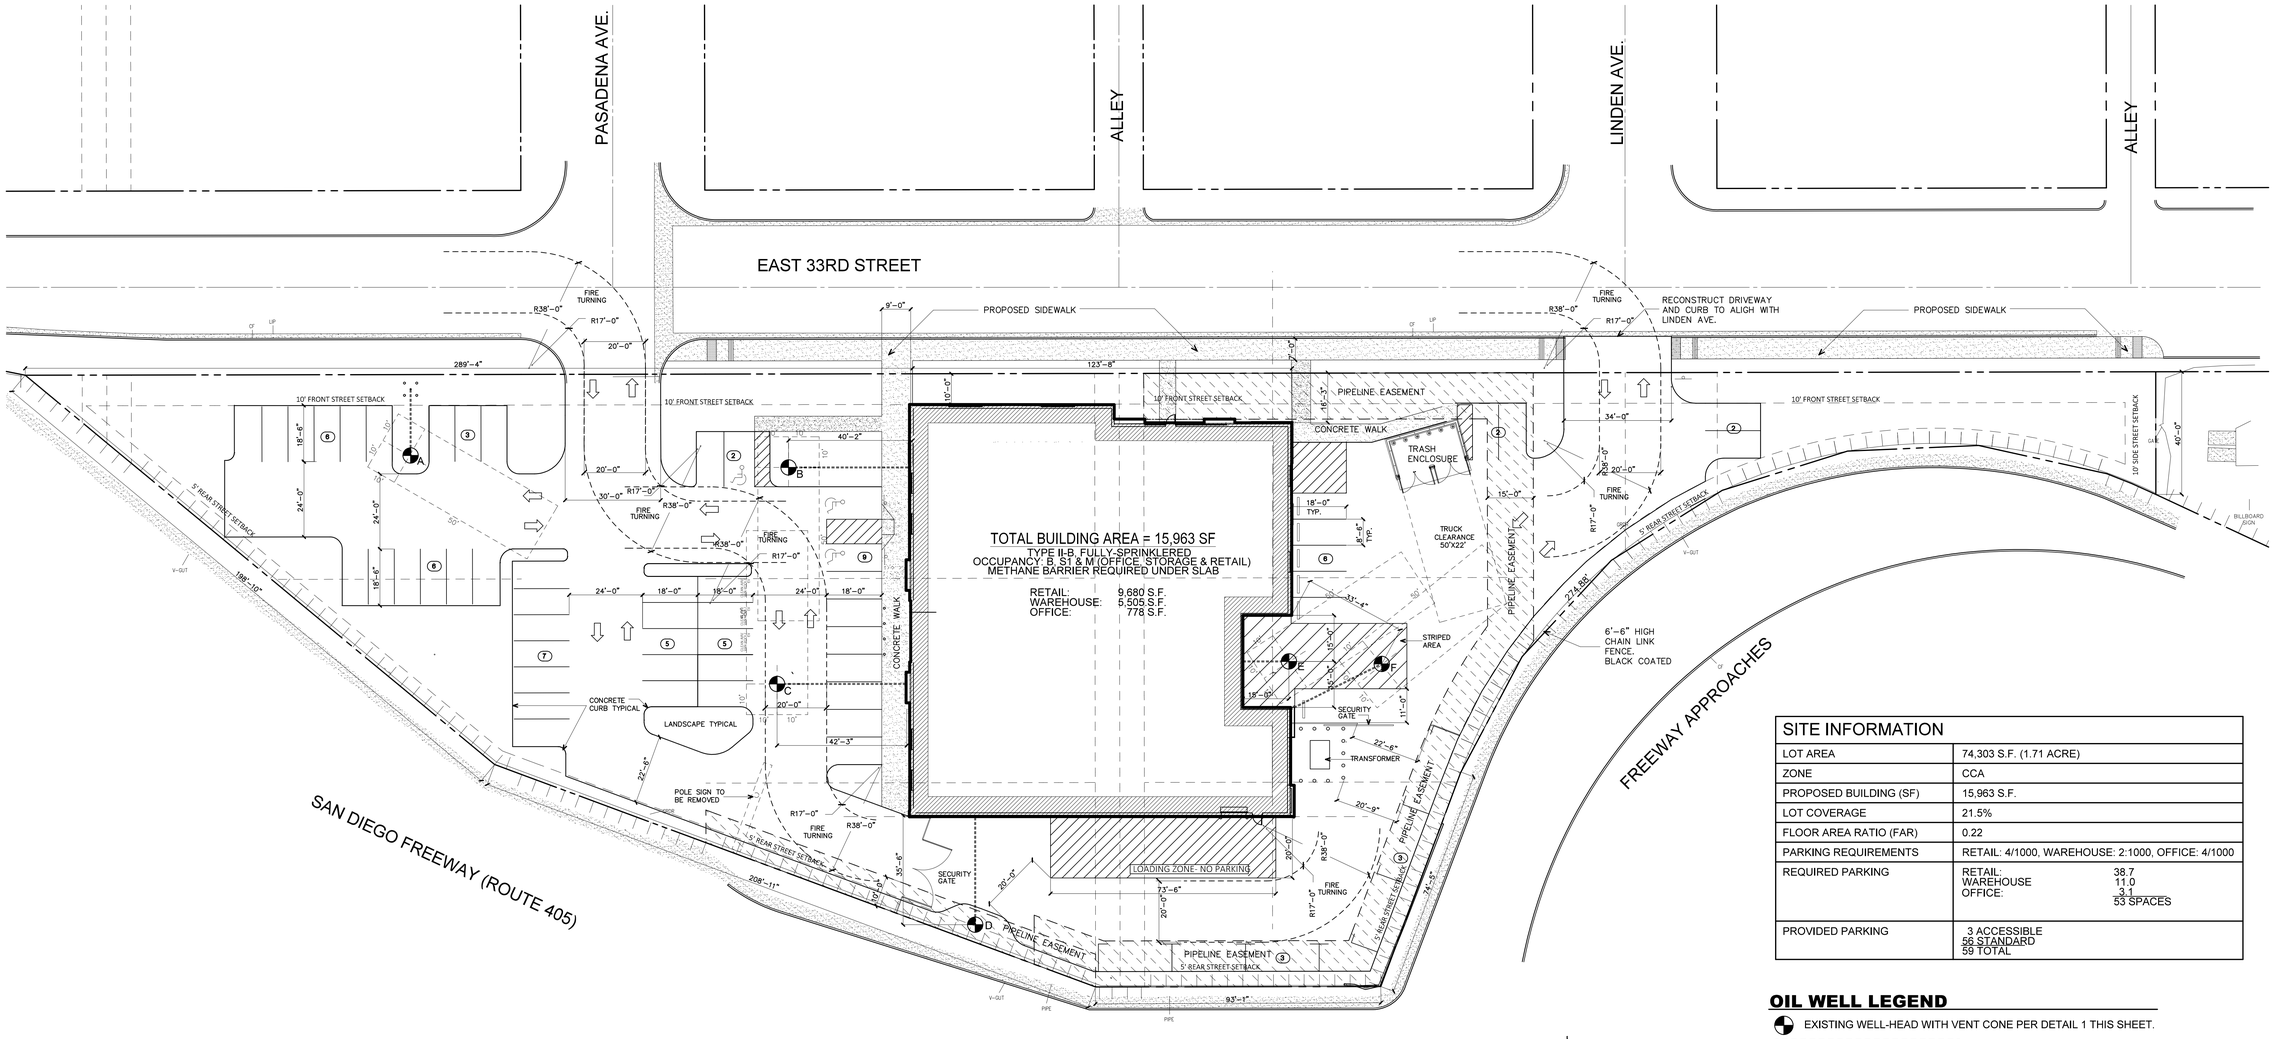

CONCEPTUAL SITE PLAN

0 10 25 50 100

GRAPHIC SCALE

SITE INFORMATION	
LOT AREA	74,303 S.F. (1.71 ACRE)
ZONE	CCA
PROPOSED BUILDING (SF)	15,963 S.F.
LOT COVERAGE	21.5%
FLOOR AREA RATIO (FAR)	0.22
PARKING REQUIREMENTS	RETAIL: 4/1000, WAREHOUSE: 2:1000, OFFICE: 4/1000
REQUIRED PARKING	RETAIL: 38.7 WAREHOUSE 11.0 OFFICE: 3.1 53 SPACES
PROVIDED PARKING	3 ACCESSIBLE 56 STANDARD 59 TOTAL

OIL WELL LEGEND

EXISTING WELL-HEAD WITH VENT CONE PER DETAIL 1 THIS SHEET.

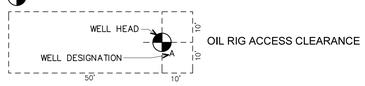

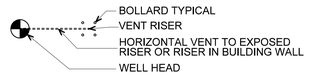

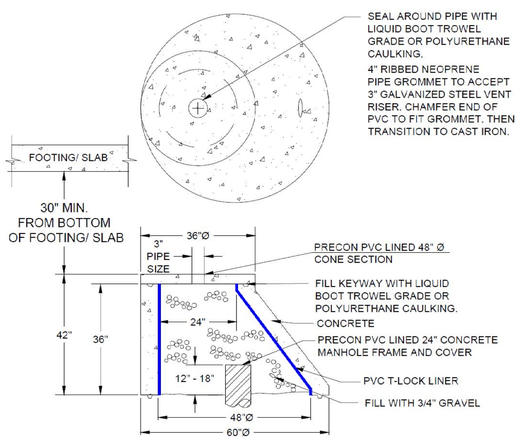

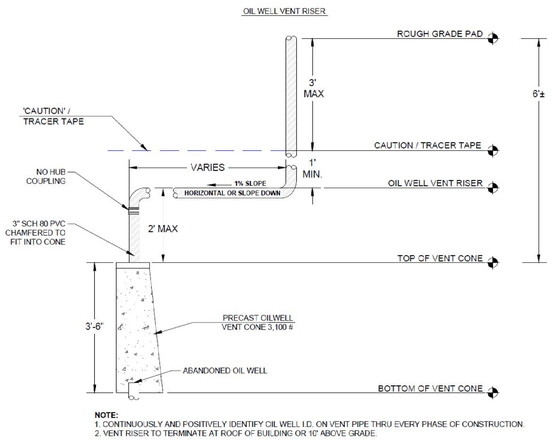

NOTE:
1. CONTINUOUSLY AND POSITIVELY IDENTIFY OIL WELL I.D. ON VENT PIPE THRU EVERY PHASE OF CONSTRUCTION.
2. VENT RISER TO TERMINATE AT ROOF OF BUILDING OR 10' ABOVE GRADE.

1 VENT CONE DETAIL

NO SCALE

COPYRIGHT

THIS DRAWING AND ALL DRAWING AND WRITTEN MATERIAL CONTAINED HEREIN CONSTITUTES THE ORIGINAL UNPUBLISHED WORK OF HMR ARCHITECTURE, INC. AND MAY NOT BE COPIED, DISTRIBUTED, LENT OR USED IN ANY PART WITHOUT EXPRESSED WRITTEN PERMISSION

PRELIMINARY DOCUMENTS

NOT FOR CONSTRUCTION

THESE DOCUMENTS HAVE NOT BEEN COMPLETELY REVIEWED BY HMR ARCHITECTURE, INC. OR BY THE BUILDING OFFICIAL. THESE DOCUMENTS ARE SUBJECT TO REVISION. FUTURE REVISIONS MADE MAY NOT BE CLEARLY INDICATED AS SUCH. ANY BIDS MADE OR CONSTRUCTION PERFORMED BASED ON THESE DOCUMENTS IS THE RESPONSIBILITY OF THOSE MAKING THE BID OR PERFORMING THE CONSTRUCTION. THESE DOCUMENTS HAVE BEEN ISSUED AS A PROGRESS SET OR FOR THE USE OF THE BUILDING OFFICIAL.

REVISIONS

△	REVISION
DATE:	
TYPE:	
△	REVISION
DATE:	
TYPE:	
HMR
ARCHITECTURE INC.
221 MAIN ST.
SUITE I
HUNTINGTON BEACH, CA
92648

714-536-2009
HMRAIA.COM

ARCHITECT

LICENSED ARCHITECT WILLIAM J. RESEIGH C-21692 REN. DATE 07/ STATE OF CALIFORNIA

WILLIAM J. RESEIGH

PROJECT NAME

BUILD-TO-SUIT BUILDING

530 EAST 33RD STREET

LONG BEACH CALIFORNIA

DATE: 10/30/2019

JOB NO. 219106.00

CADD FILE: 219106-HFT-SITE PLAN

SCALE: 1"=20'-0" on 30"x42" paper only

SHEET NAME

CONCEPTUAL SITE PLAN

SHEET NUMBER

CSP1-4

219106-HFT-SITE PLAN