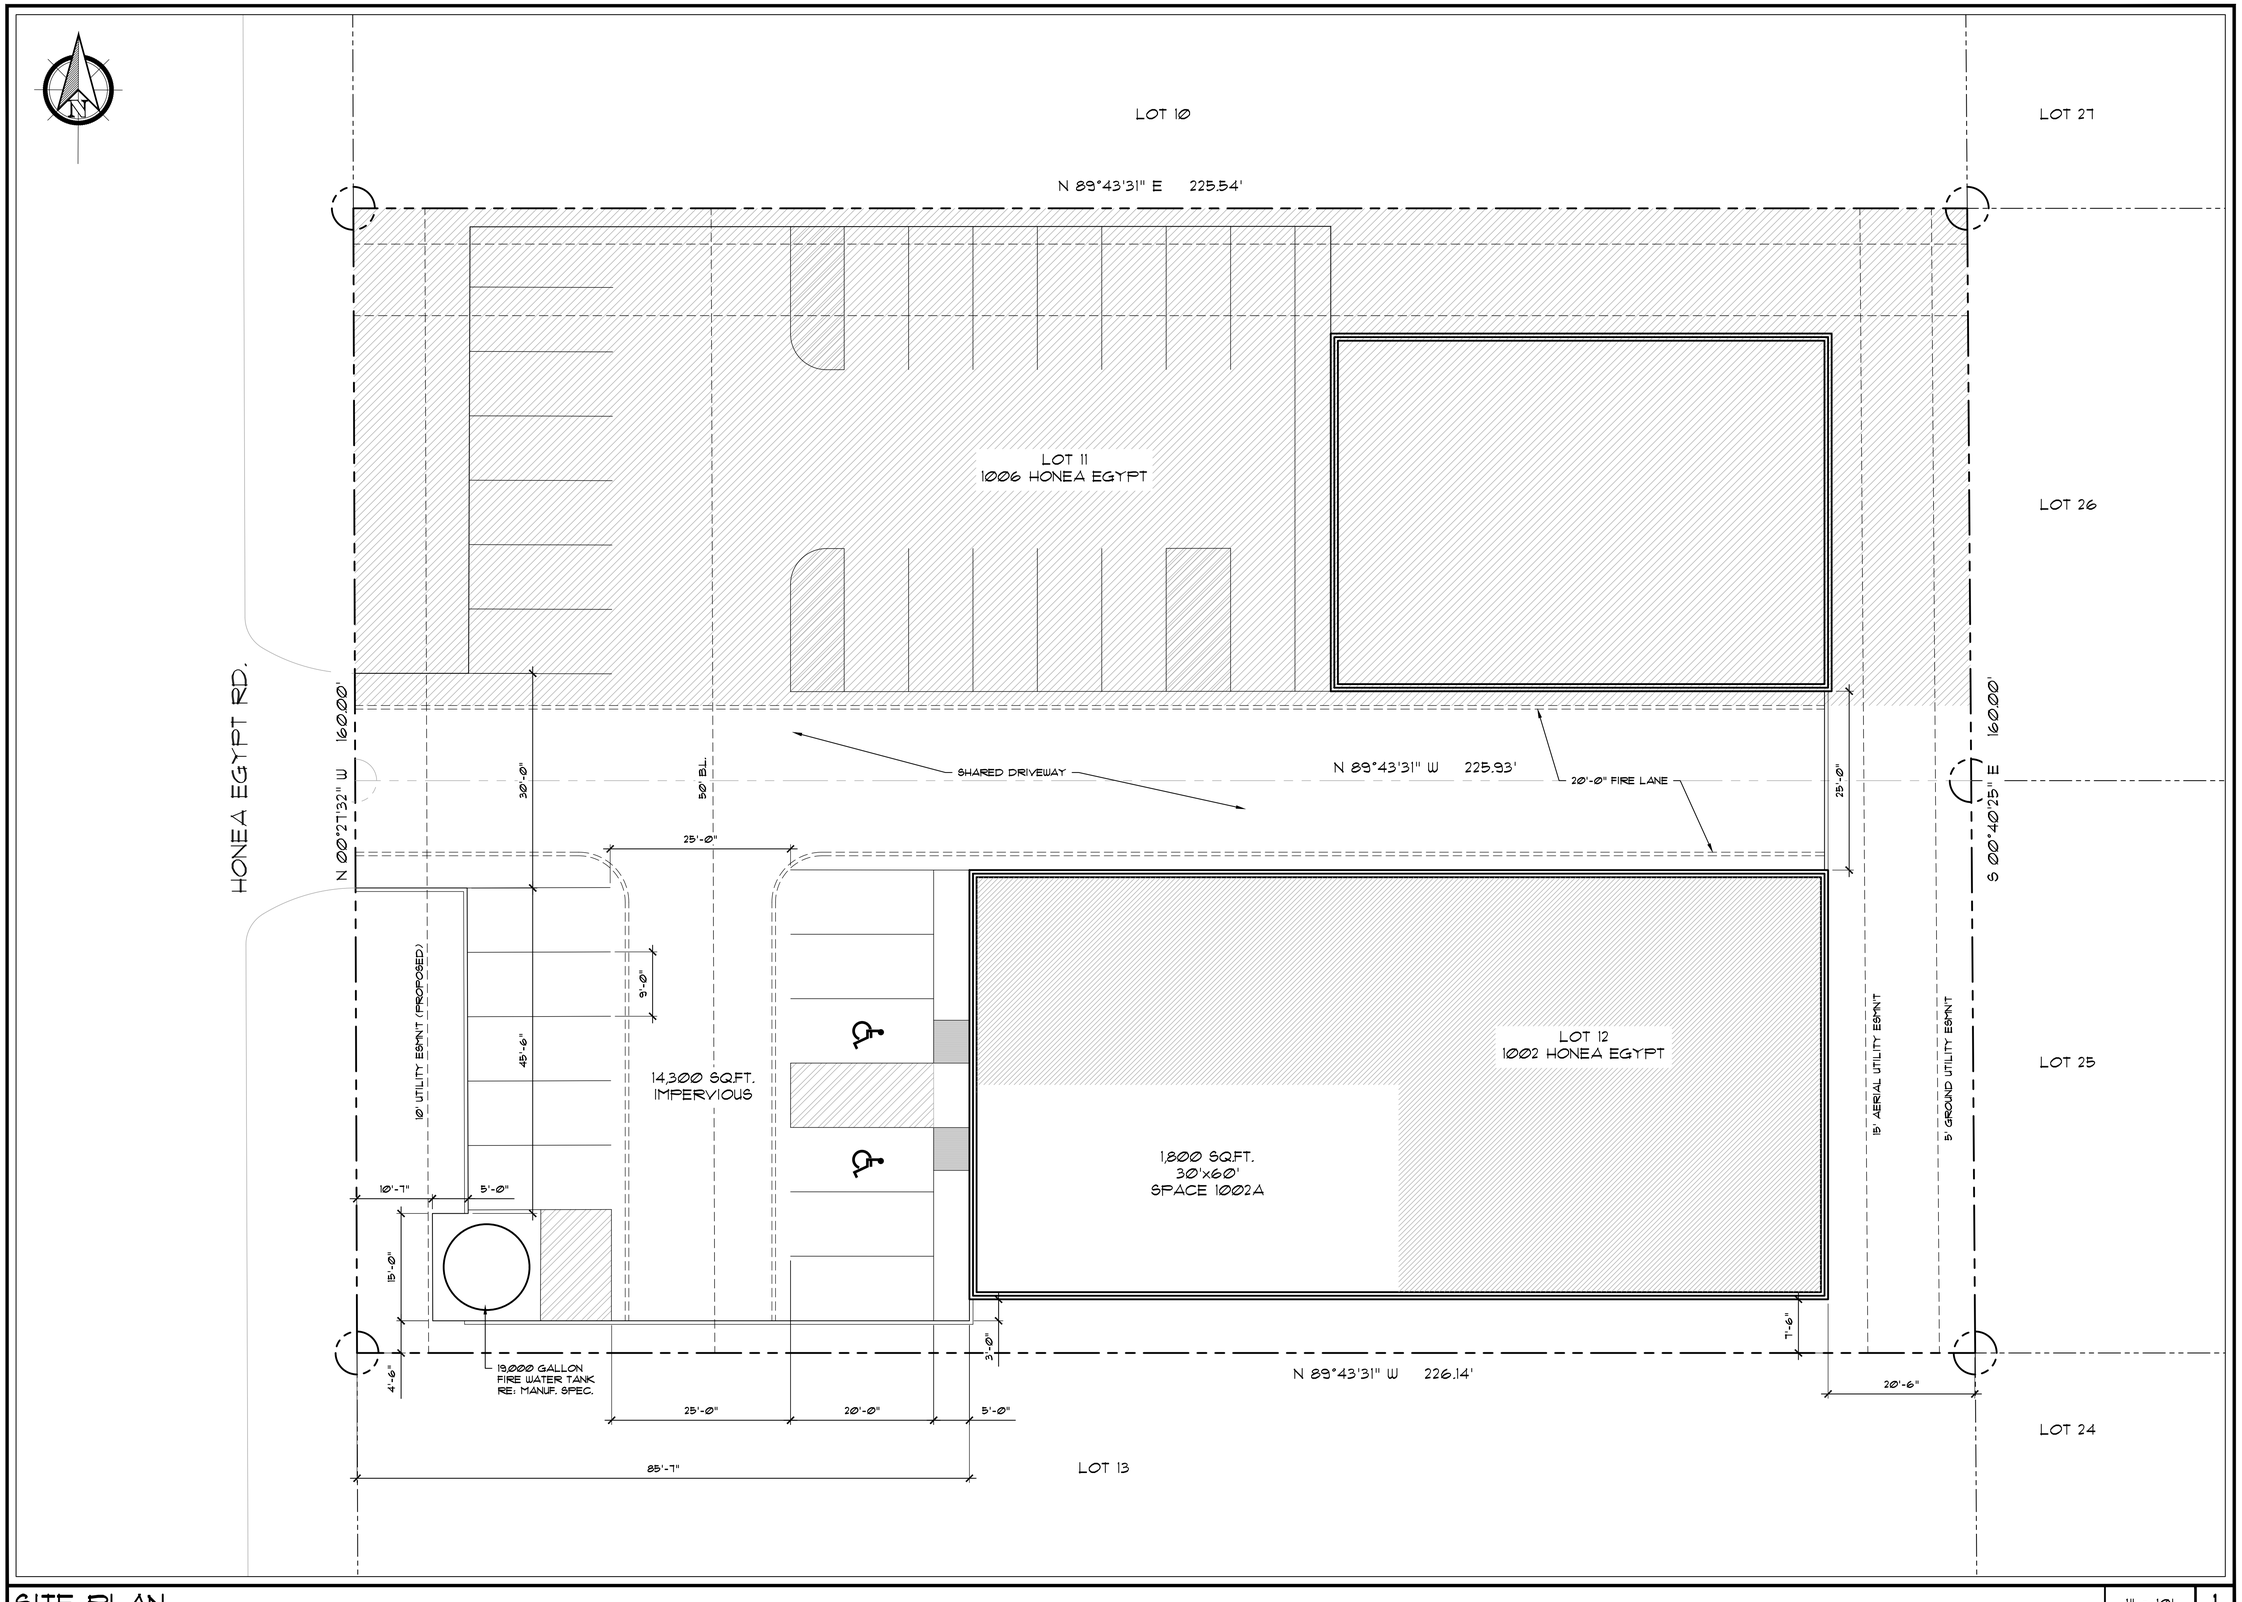

SITE PLAN

1" = 10'

1

REVISIONS		
No.	Date	Description

1002 HONEA EGYPT ROAD
Magnolia, Texas 77354

PRINCIPLE DRAFTING
394 ROLLING HILLS DRIVE CONROE, TEXAS 77301
PHONE: (936) 520-5499 RUSSELL.GMADDOX@GMAIL.COM

Project No:	24-13.1
Issued For:	Permit
Issue Date:	03/02/26
Drawn By:	RGM
Sheet Title:	

Site Plan
Parking Details
Space1002A

A1.0