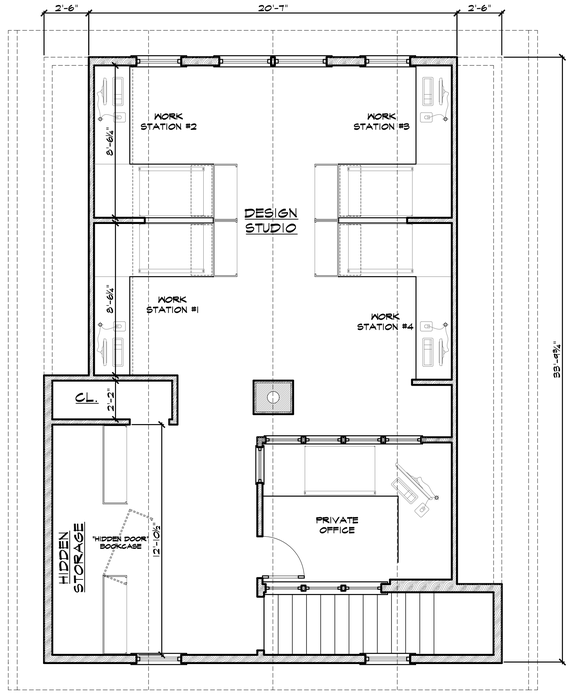

UPPER LEVEL PLAN

SC2

SCALE : 1/4" = 1'-0"

737 SQUARE FEET HEATED

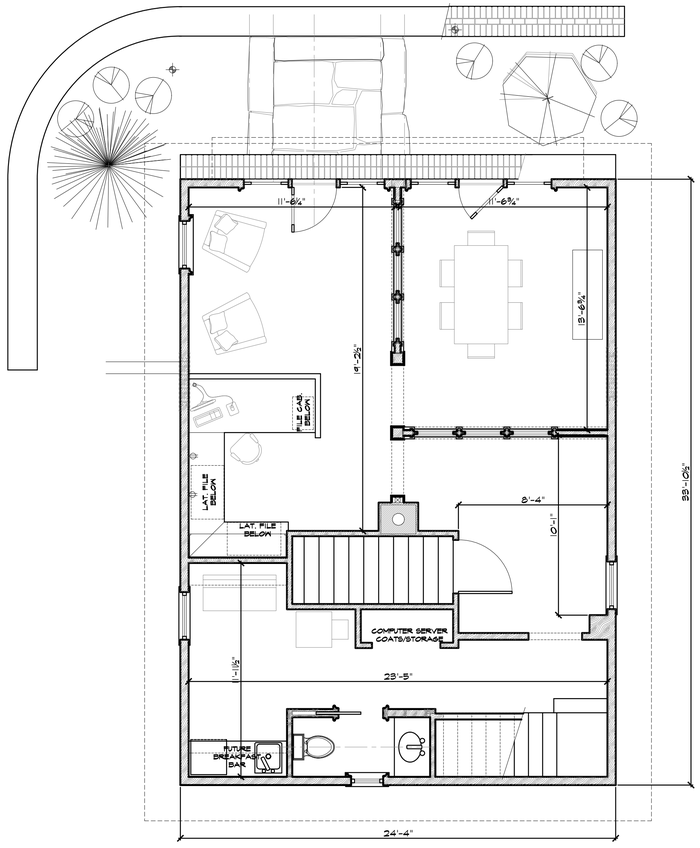

MAIN LEVEL PLAN

SC2

SCALE : 1/4" = 1'-0"

825 SQUARE FEET HEATED

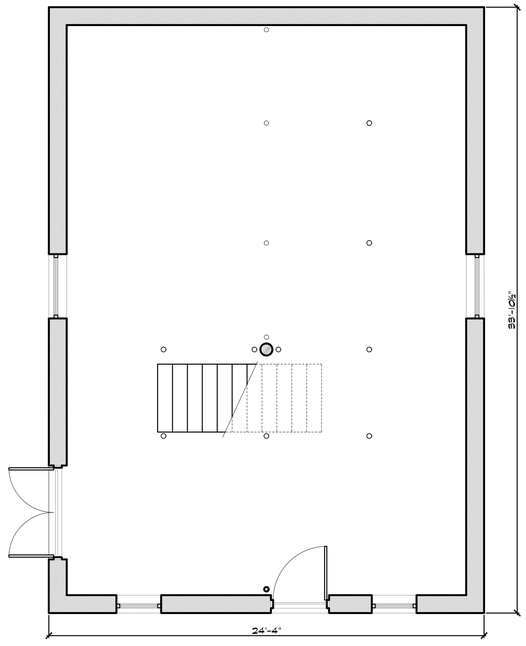

LOWER LEVEL PLAN

SC2

SCALE : 1/4" = 1'-0"

711 SQUARE FEET HEATED

THESE DOCUMENTS AND THE DESIGN CONTAINED THEREIN, ARE INSTRUMENTS OF SERVICE FOR USE SOLELY WITH RESPECT TO THIS PROJECT. THE ARCHITECT SHALL RETAIN ALL COMMON LAW, STATUTORY AND OTHER RESERVED RIGHTS, INCLUDING THE COPYRIGHT. THE OWNER SHALL NOT REUSE OR PERMIT THE REUSE OF THE ARCHITECT'S DOCUMENTS EXCEPT BY MUTUAL AGREEMENT IN WRITING. © 2011 THE ARCHITECTURAL STUDIO, P.L.L.C.

THE ARCHITECTURAL STUDIO
385 NORTH HAYWOOD STREET, SUITE #1
WAYNESVILLE, N.C. 28786 828-456-7529
WWW.ASLASSOC.COM

RENOVATION/ADDITION TO
WOOLSEY HEIGHTS
129 WOOLSEY HEIGHTS DRIVE WAYNESVILLE
NORTH CAROLINA
HAYWOOD COUNTY

REVISIONS:
CONFERENCE ROOM FINAL 11-22-2011

DATE: 11-22-2011

DRAWN: M.S.L.

APPR.:

SHEET NO.

OF