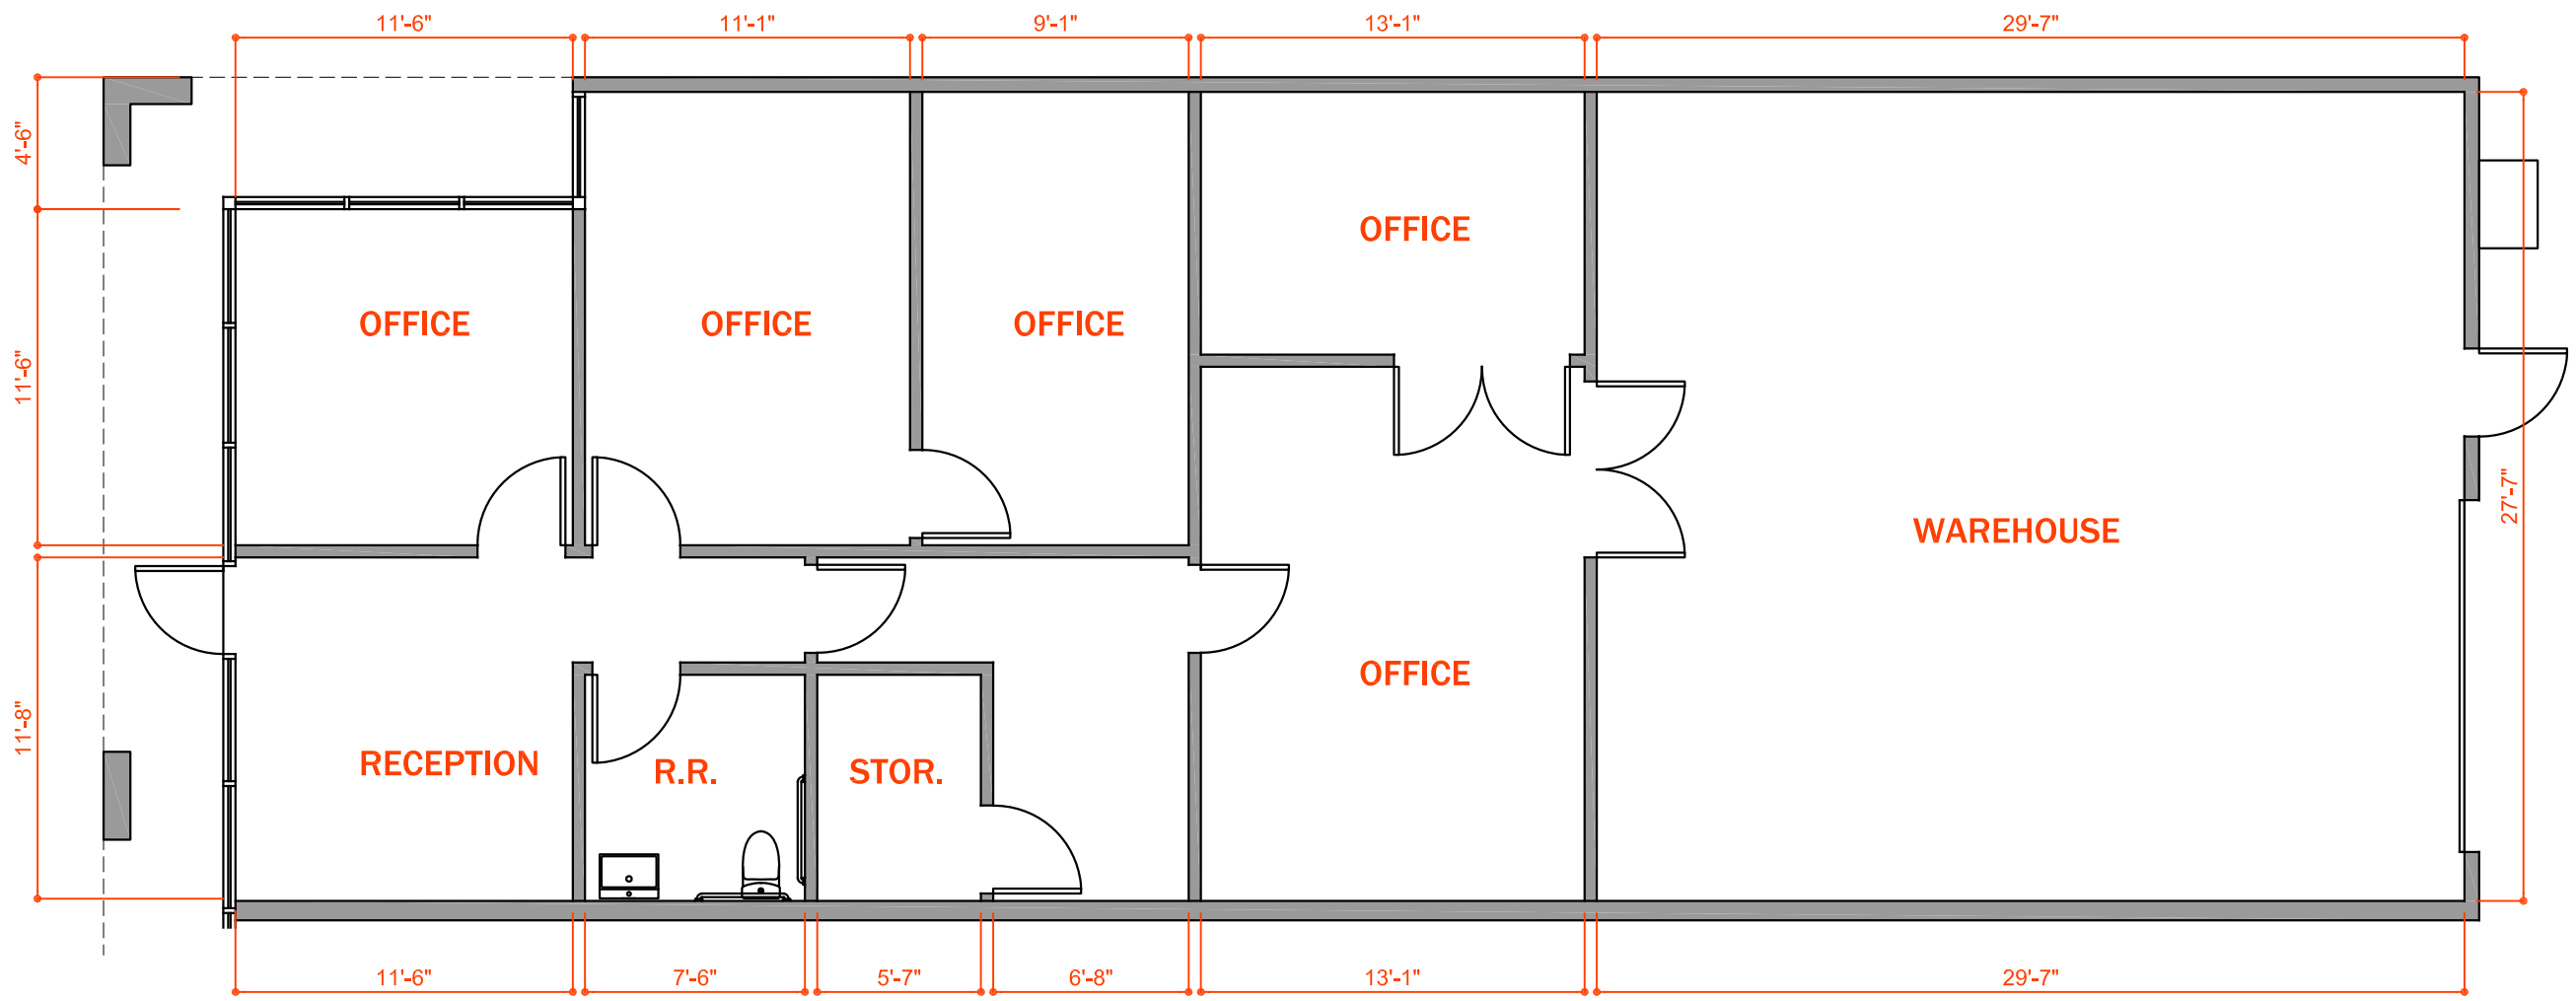

CGM DEVELOPMENT LLC

20957 CURRIER RD UNIT H
BREA CANYON BUSINESS PARK

Revisions

Notes

2,302 SF

Project North

Scale N.T.S

EXISTING FLOOR PLAN

A1.1

Sheet No.

©2024.10.17