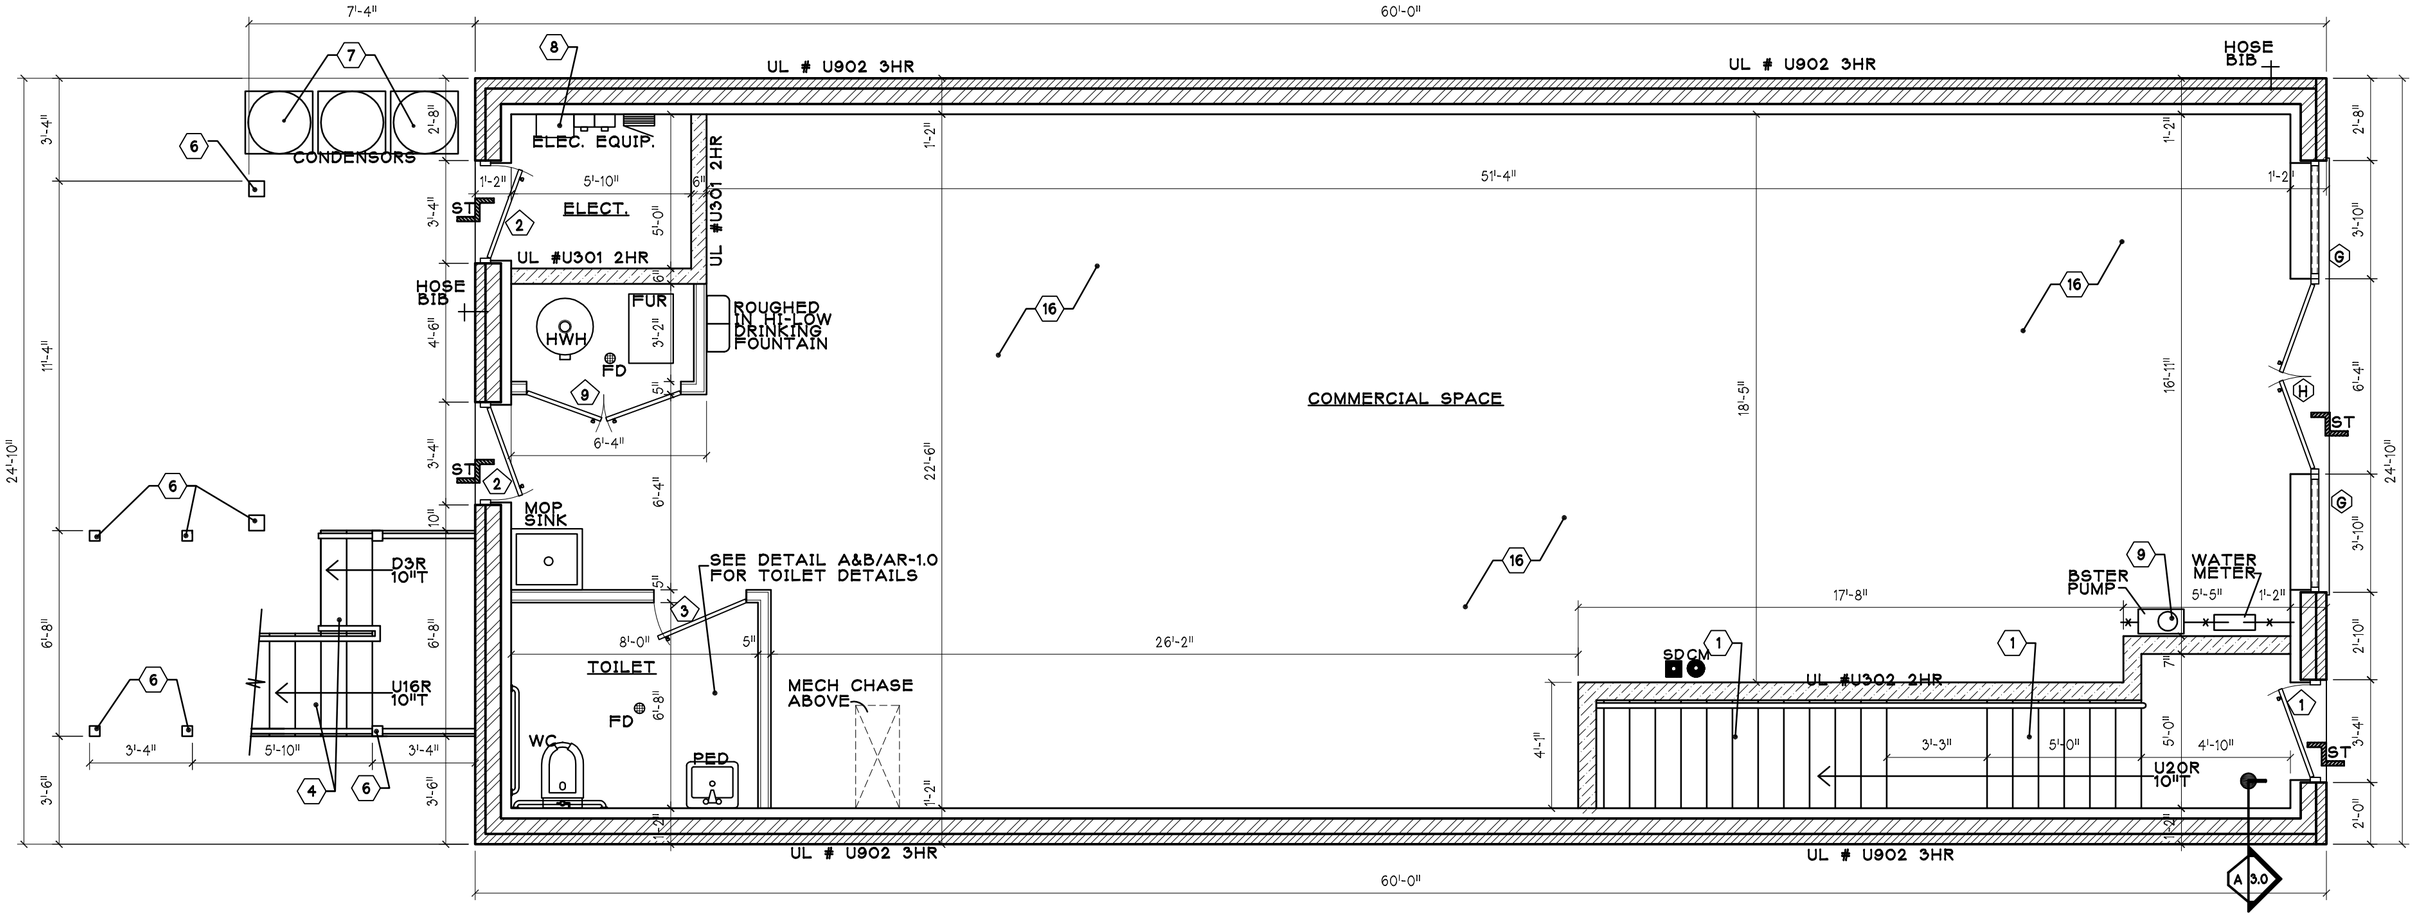


# 1 GROUND FLOOR PLAN

SCALE: 1/4"= 1'-0"