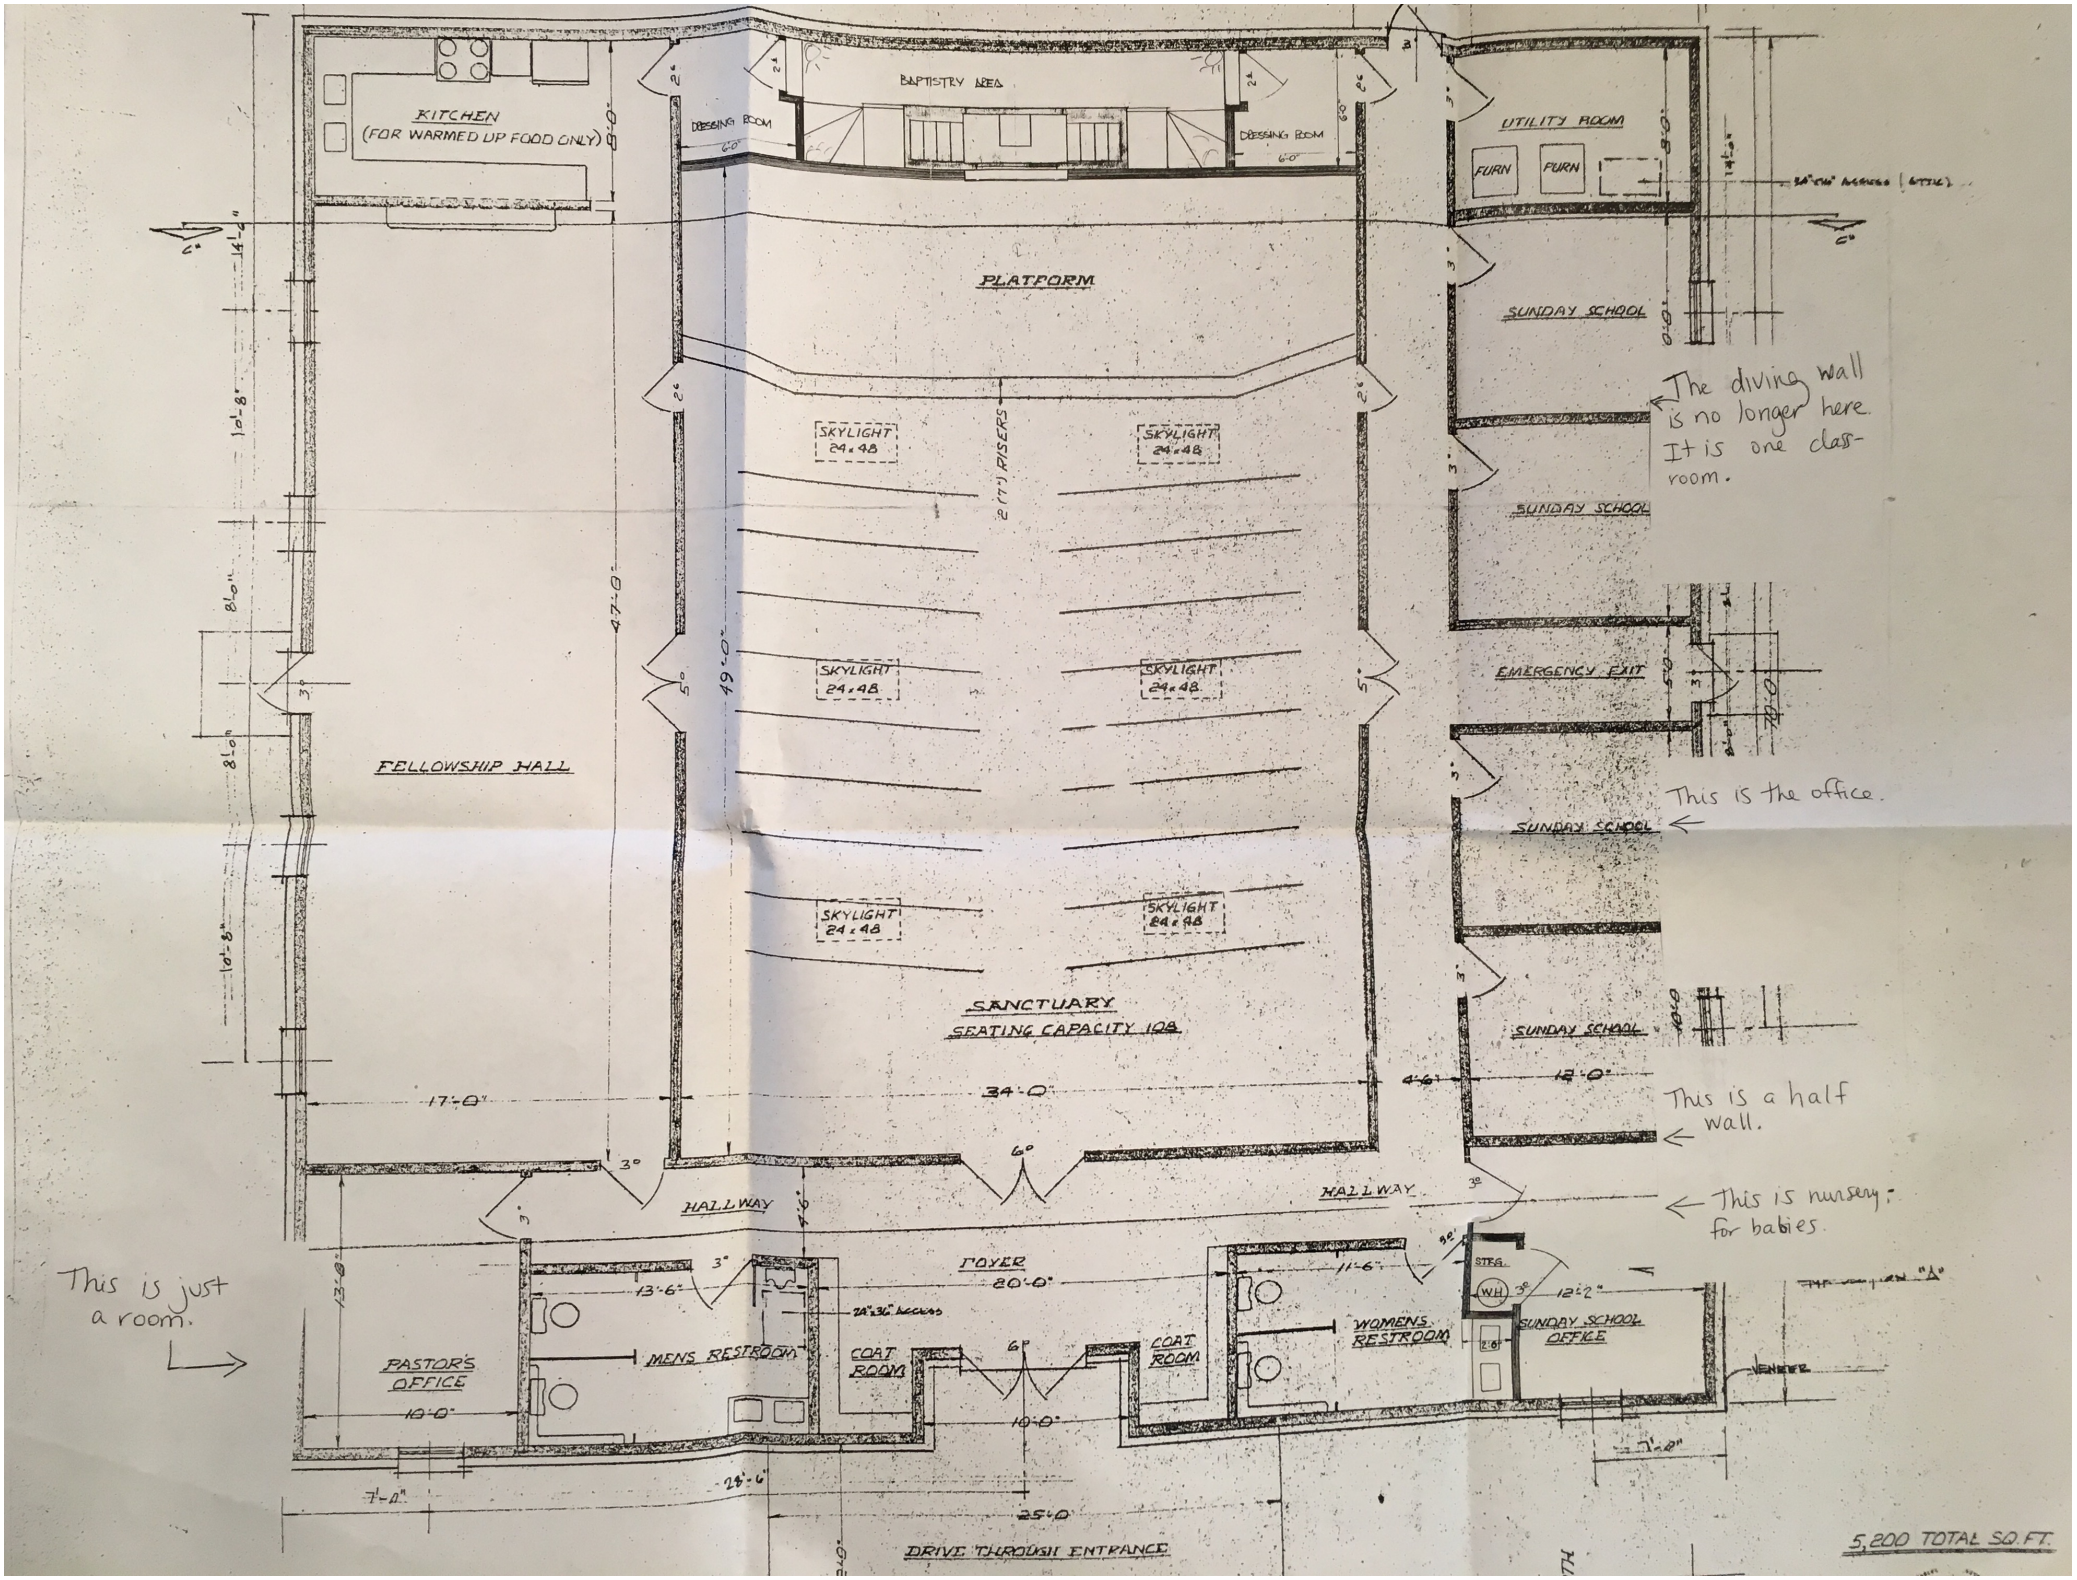
KITCHEN
(FOR WARMED UP FOOD ONLY)
DRESSING ROOM
BAPTISTRY AREA
DRESSING ROOM
UTILITY ROOM
FURN
FURN
PLATFORM
SUNDAY SCHOOL
The dividing wall is no longer here. It is one classroom.
SKYLIGHT 24x48
SKYLIGHT 24x48
2 (7") RISERS
SUNDAY SCHOOL
SKYLIGHT 24x48
SKYLIGHT 24x48
EMERGENCY EXIT
FELLOWSHIP HALL
This is the office.
SUNDAY SCHOOL
SKYLIGHT 24x48
SKYLIGHT 24x48
SANCTUARY
SEATING CAPACITY 108
SUNDAY SCHOOL
This is a half wall.
HALLWAY
HALLWAY
This is nursery: for babies.
This is just a room.
FOYER
STEP
WH
PASTOR'S OFFICE
MENS RESTROOM
COAT ROOM
COAT ROOM
WOMENS RESTROOM
SUNDAY SCHOOL OFFICE
DRIVE THROUGH ENTRANCE
5,200 TOTAL SQ.FT.