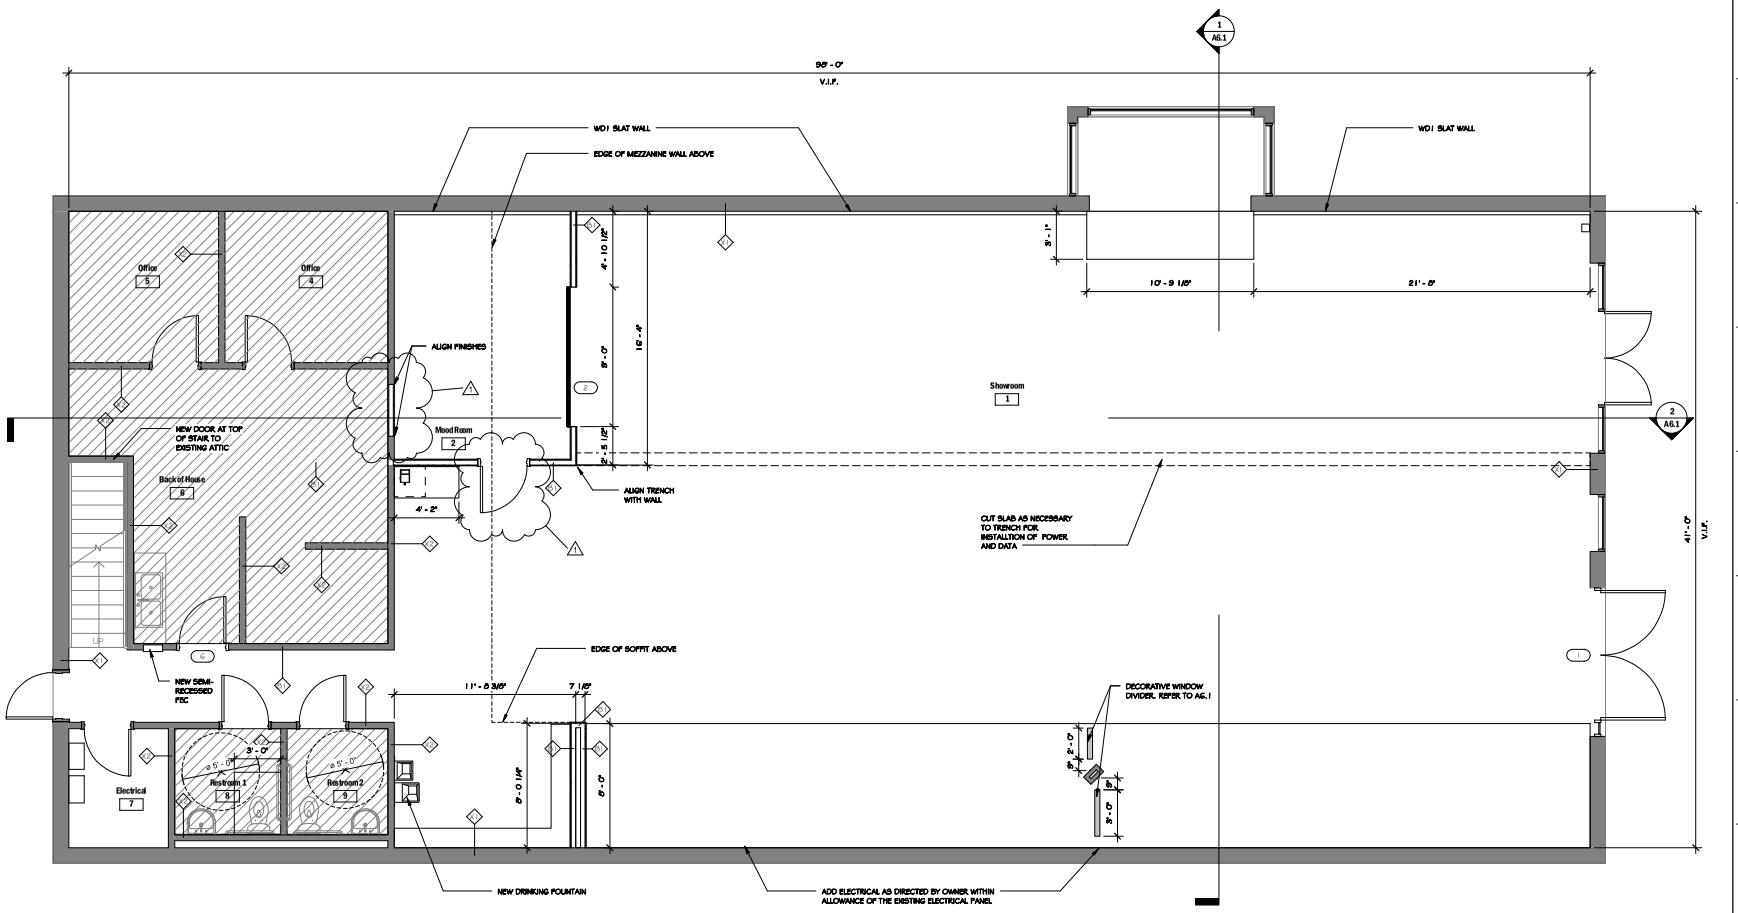

4 First Floor Plan
1/4" = 1'-0"

3 Not Used
NTS

2 General Notes
NTS

GENERAL NOTES:

1. ALL DIMENSIONS ARE TO FACE OF CONC. BLOCK OR FACE OF STUD. UNLESS OTHERWISE NOTED. 'CLEAR' DENOTES FINISH TO FINISH DIMENSION

2. MOUNT FIRE EXTINGUISHERS LISTED IN SPECIFICATIONS AT LOCATIONS SHOWN AND/OR DIRECTED BY FIRE DEPARTMENT CODE OFFICIALS.

3. FURNISH AND INSTALL SOLID BACKING FOR ALL FIXTURES AND EQUIPMENT.

4. PARTITIONS TERMINATED ABOVE CEILING SHALL HAVE FRAMING EXTENDED AS NECESSARY TO STRUCTURE ABOVE TO INSURE ADEQUATE BRACING AND STABILITY.

1 Floor Plan Legend
NTS

WALLS, MILLWORK, PLUMBING, LIGHTS, AND ELECTRICAL COMPONENTS WITHIN BOUNDARY TO REMAIN. EXISTING WALLS TO BE PAINTED.

NEW WALL

EXISTING WALL

STUDIO FOUR DESIGN inc
Architecture & Interiors
Planning • Graphics • Consulting
four14 Cinch Ave. Knoxville, TN 37902
t 865 523-5001 f 865 523-5003
studiofourdesign.com

STACY LEE COX
REGISTERED ARCHITECT
No. 001
STATE OF TENNESSEE

Project Name:
Campbell's Pool and Spa
7812 Montue Center Way
Knoxville, TN 37919

Project Number:	16128.00
Date:	03/17/2017
Drawn By:	M Johnson
Checked By:	J Wise

Drawing Issued For:
- ○ Schematic Design
- ○ Design Development
- ● Construction

Revisions:

No.	Date	Description

Sheet Title:
First Floor Plan

Sheet No:
A2.1

Date: 5/2/2017 2:49:09 PM
User: MJohnson
File: C:\Users\mjohnson\Documents\16128.00_Campbells Pool and Spa_Central Model_mjohnson.rvt

© 2016 STUDIO FOUR DESIGN, Inc.
Reproduction, publication or use of this drawing without the express written consent of Studio Four Design, Inc. and shall not be considered an unrestricted release of this drawing for construction purposes unless or until it has been signed and sealed by the architect and all fees have been paid in full.